

South Elevation

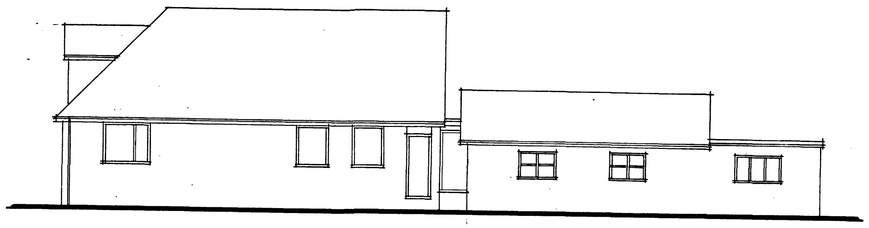

North Elevation

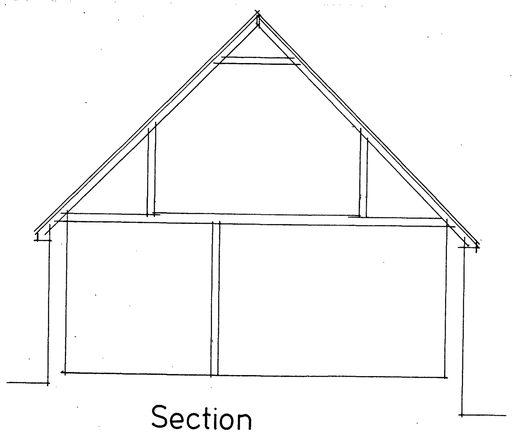

Section

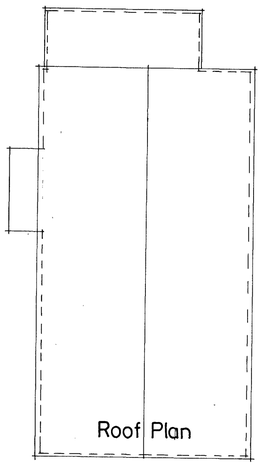

Roof Plan

A1 PAPER SIZE SCALE 1:50 0 1 2 3 4 5

1:100 0 1 2 3 4 5 6 7 8 9 10

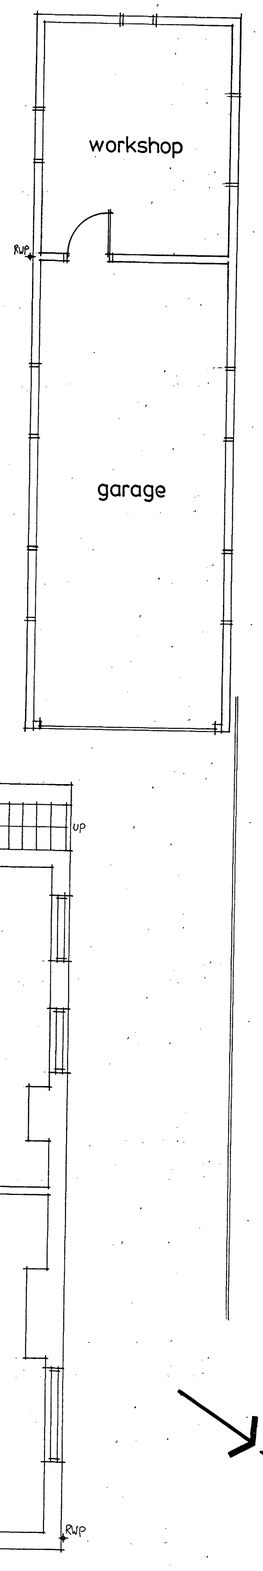

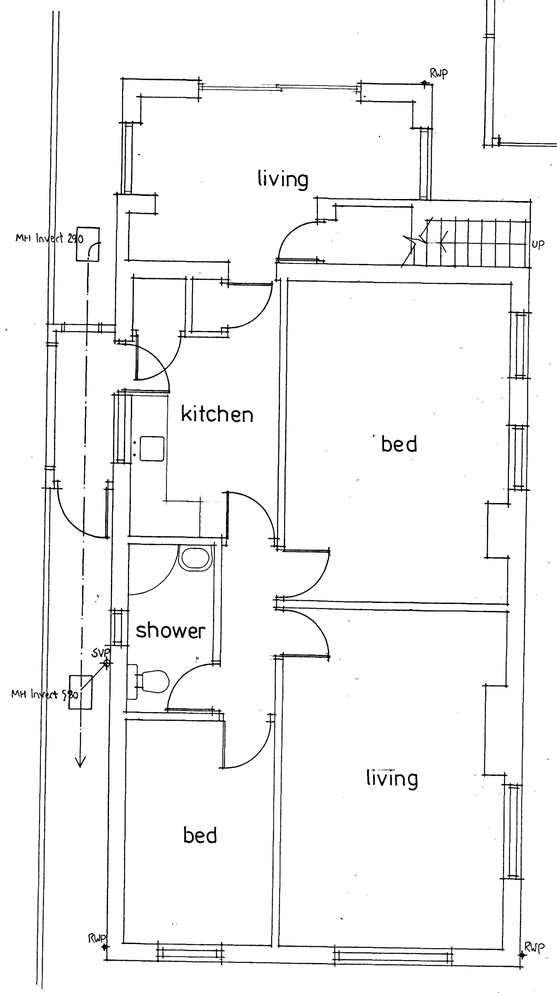

Ground Floor Plan

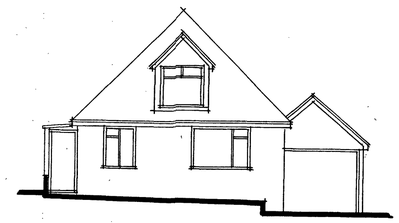

East Elevation

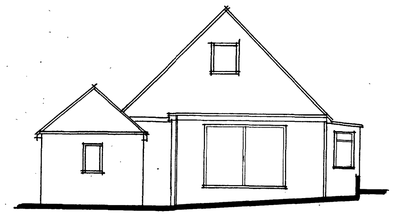

West Elevation

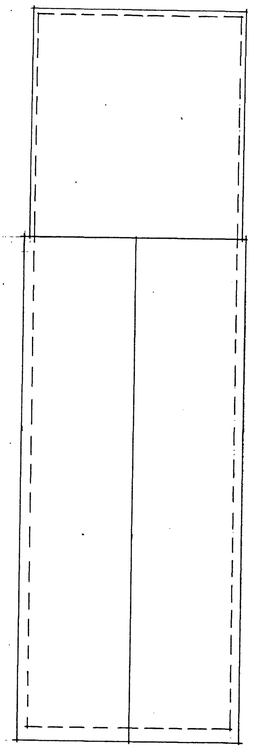

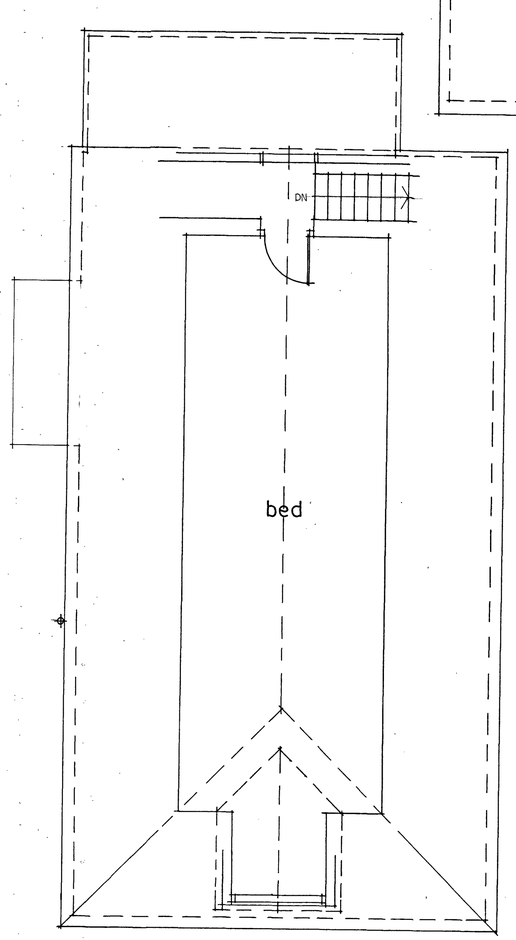

First Floor Plan

Do not scale from this drawing all dimensions must be checked on site. This drawing is the sole copyright of Insite Planning

Insite Planning
5 Beechwood Avenue
Brighton, East Sussex
BN1 8ED
Tel: 01273 558118
Email: insiteplanning@yahoo.co.uk

Client:

Job:
35 Lancing Park
Lancing

As Existing

Date: Jan 2024 Scale: 1:50, 1:100

Drawing No. 1856/2426