

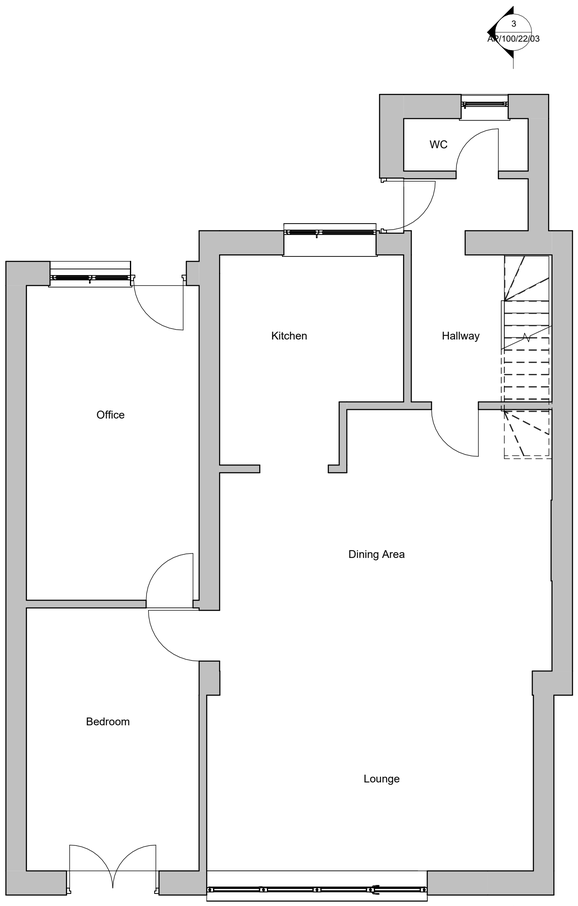



1 Ground Floor
1 : 50

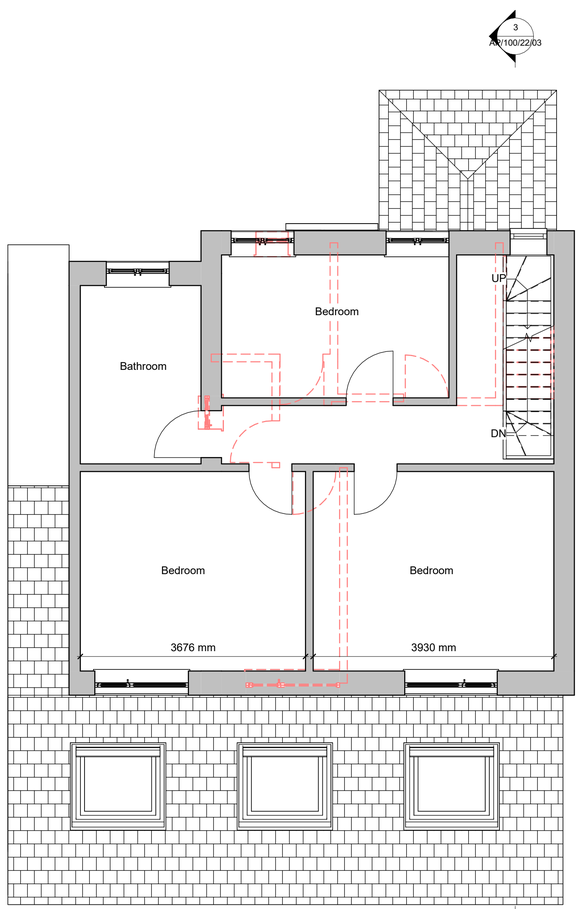


2 First Floor
1 : 50

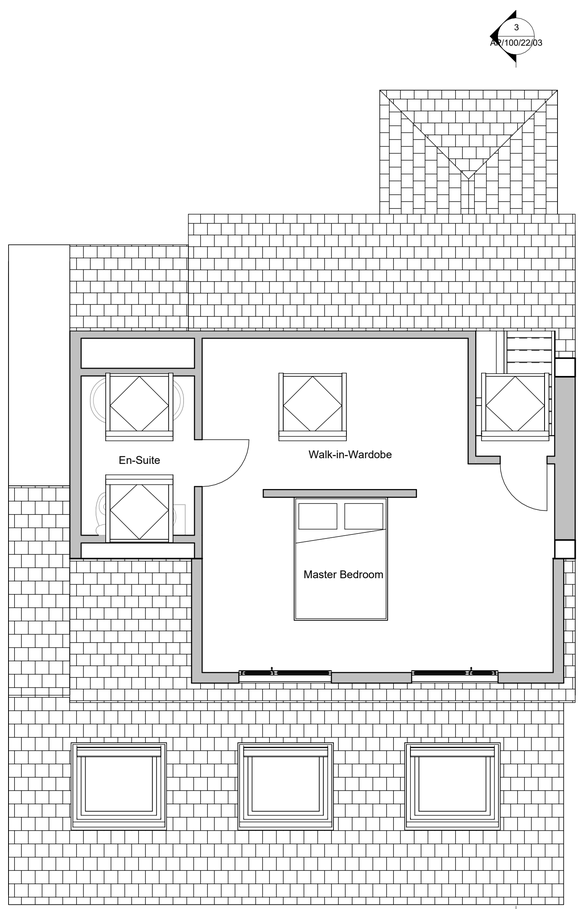

9 Loft
1 : 50

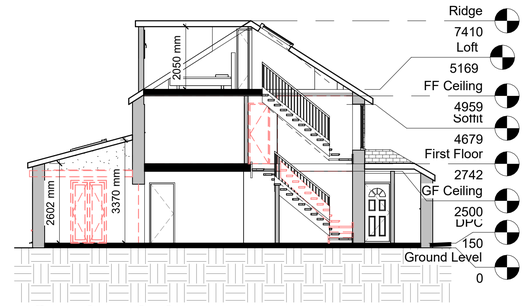


3 Section A-A
1 : 100

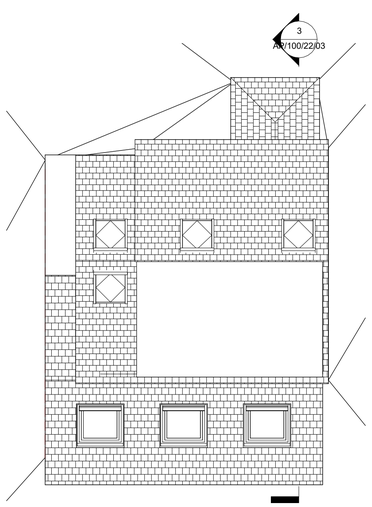


North

4 Roof Plan
1 : 100

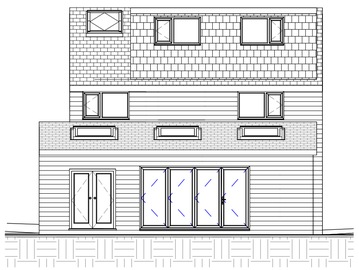


6 Rear Elevation (South)
1 : 100

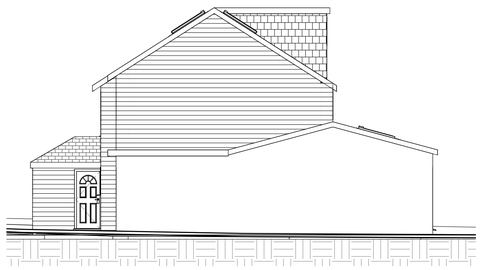

7 Side Elevation (West)
1 : 100



5 Front Elevation (North)
1 : 100

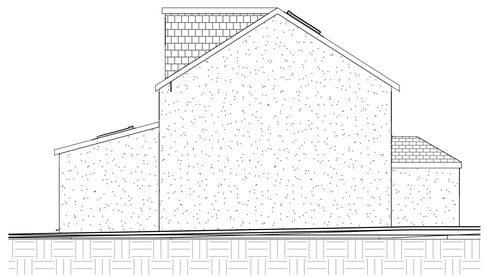

8 Side Elevation (East)
1 : 100



VISUAL SCALE 1:50 @ A1



VISUAL SCALE 1:100 @ A1

All dimension to be verified on site, any discrepencies to be reported to Designer prior to setting out or ordering of any materials.

This drawing has been produced for the specific client and project identified below and is not intended for use by any other person or for any other purpose.

This drawing is protected under The Copyright, Designs and Patents Act 1988.

Revisions

Client

Mr N Stanley

Project Address

100 Harbour Way
Shoreham By Sea
BN43 5HH

Project

Side, Rear Extensions and Loft Conversion

Drawing Title

Proposed Plans & Elevations

Drawing number	Rev
AP/100/22/03	Rev_E

Scale:	Paper Size:
As indicated	A1