
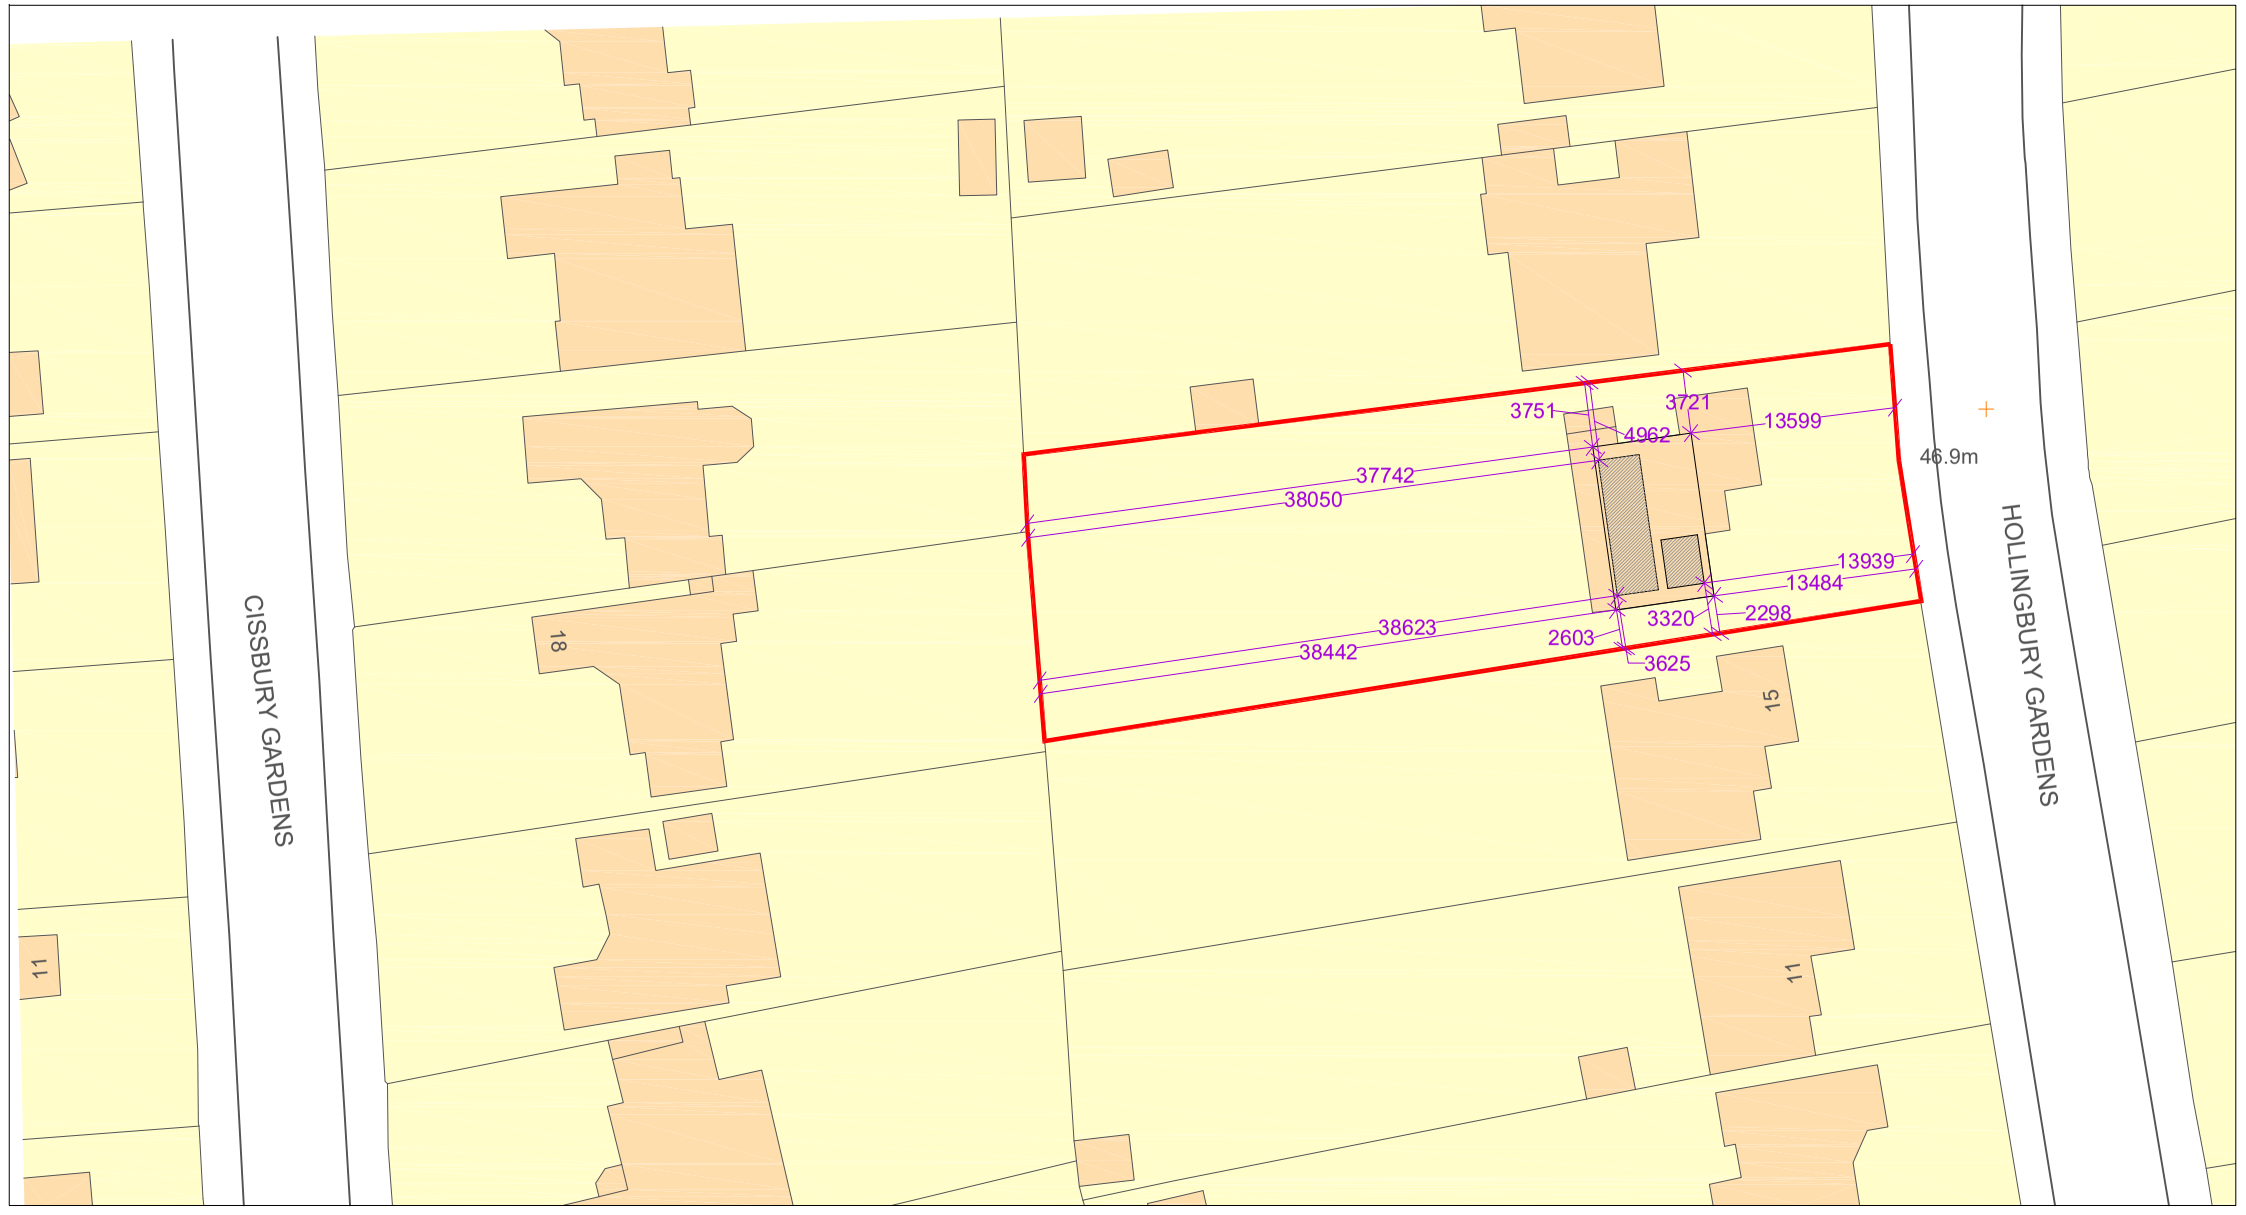


Proposed Block Plan @ 1 : 500

0 1 2 3 4 5 10 15 20 25
METRES 1:500 Scale Bar

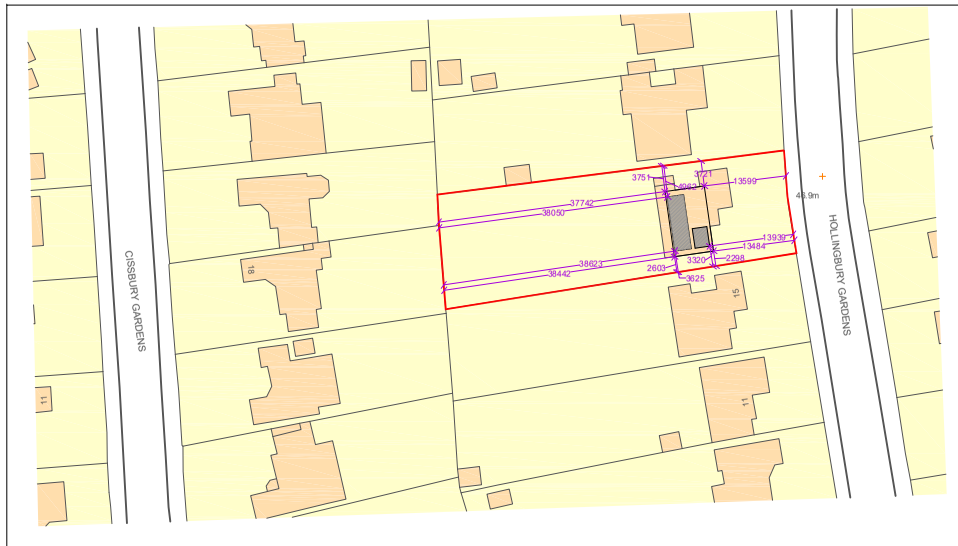

Mapping contents © Crown copyright and database rights 2025 Ordnance Survey 100035207

Proposed Location Plan @ 1 : 1250

0 5 10 20 30 40 50
METRES 1:1250 Scale Bar

N

This drawing is copyright and may not be copied or reproduced without the written consent of Finola Brady Architectural Services.

The contractor is responsible for setting out and must check all levels and dimensions prior to work being put in hand.

Responsibility is not accepted for errors made by others in scaling from this drawing. All construction information should be taken from figured dimensions.

The designer is to be immediately notified of any suspect omissions or discrepancies.

Rev. B	23.01.26	Dormer roof sizes corrected	FB
Rev. A	10.12.25	Front dormer reduced; barn hips increased	FB

FINOLA BRADY ARCHITECTURAL SERVICES

Finola Brady
Architectural Services
TEL 07960 235756 www.fbarchitectural.co.uk

Site Location :	17 Hollingbury Gardens, Findon Valley, Worthing, BN14 0EF	
Project Name :	Enlarged Loft Conversion	
Drawing Name :	Proposed Location and Block Plans	
Drawing No:	FB25-0306 PL04B	Scales : 1 : 1250 , 1 : 500 @ A3
Date :	1st October 2025	