

GROUND

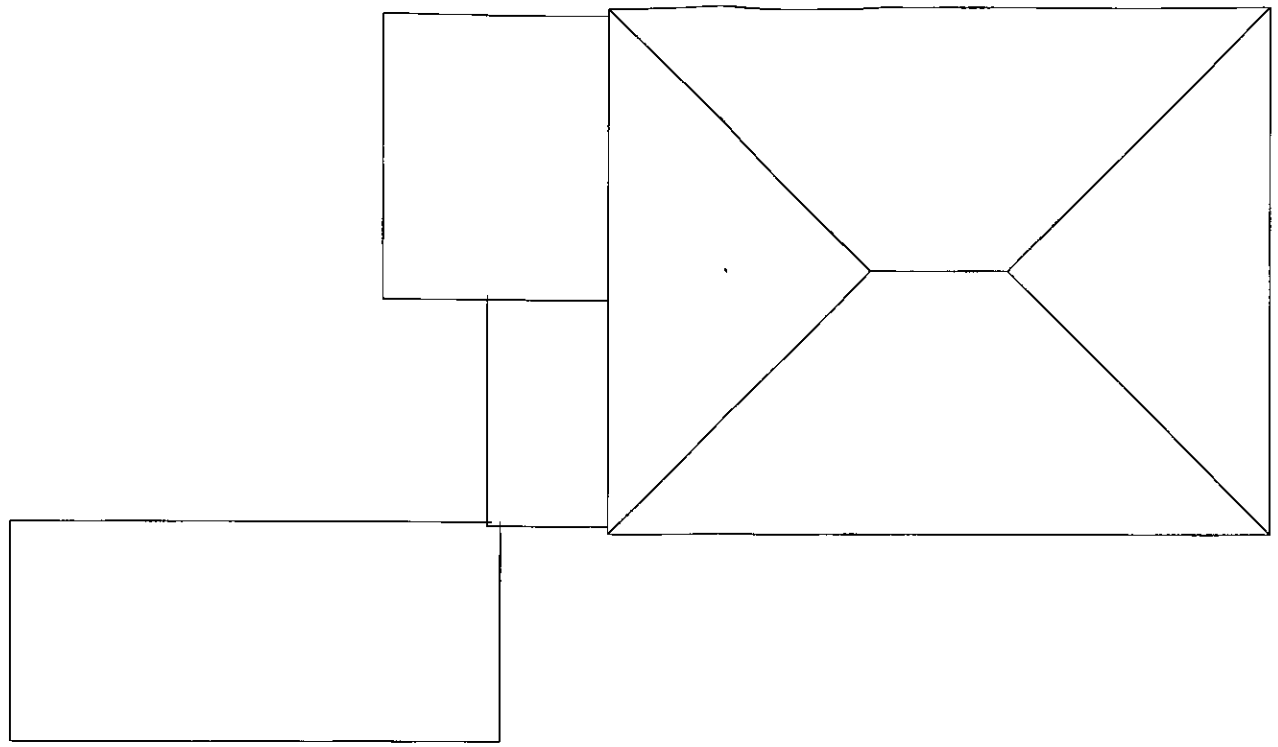

ROOF



WEST ELEVATION

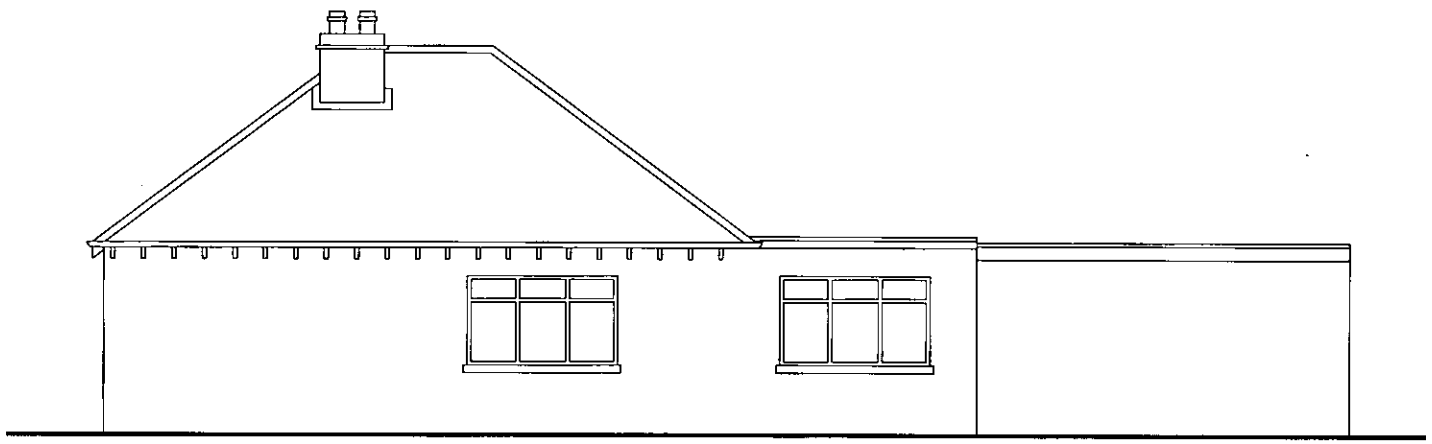

NORTH ELEVATION

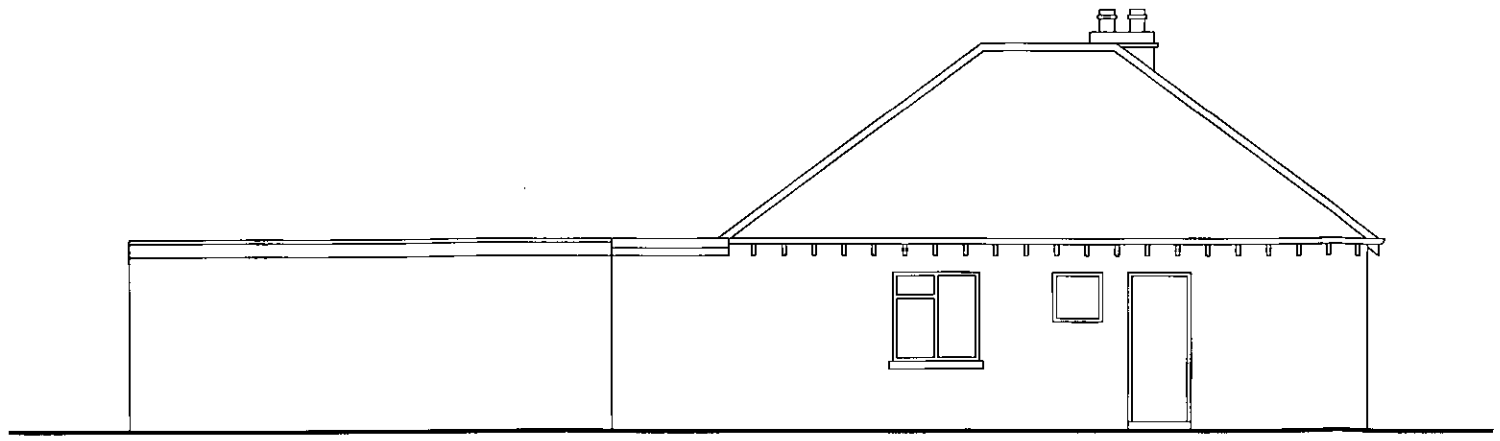

SOUTH ELEVATION

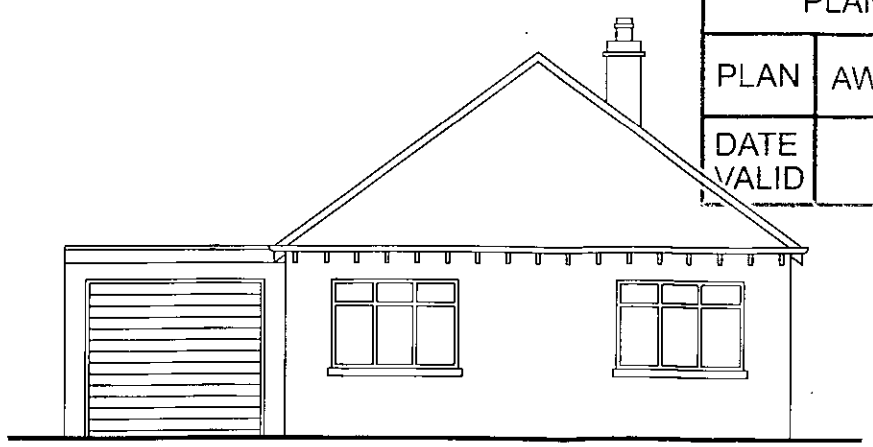

EAST ELEVATION

ADUR & WORTHING
PLANNING SERVICES

PLAN	AWDM/ 1466/14
DATE VALID	13 NOV 2014

N

0 500 1M 2M

Client WHISPER DEVELOPMENTS	Project PROPOSED EXTENSION 33 SOMPTING ROAD LANCING	Drawing PLANS AS EXISTING	Scale 1:100 Date 05:14 Drawn Drawing No. 14/01/01