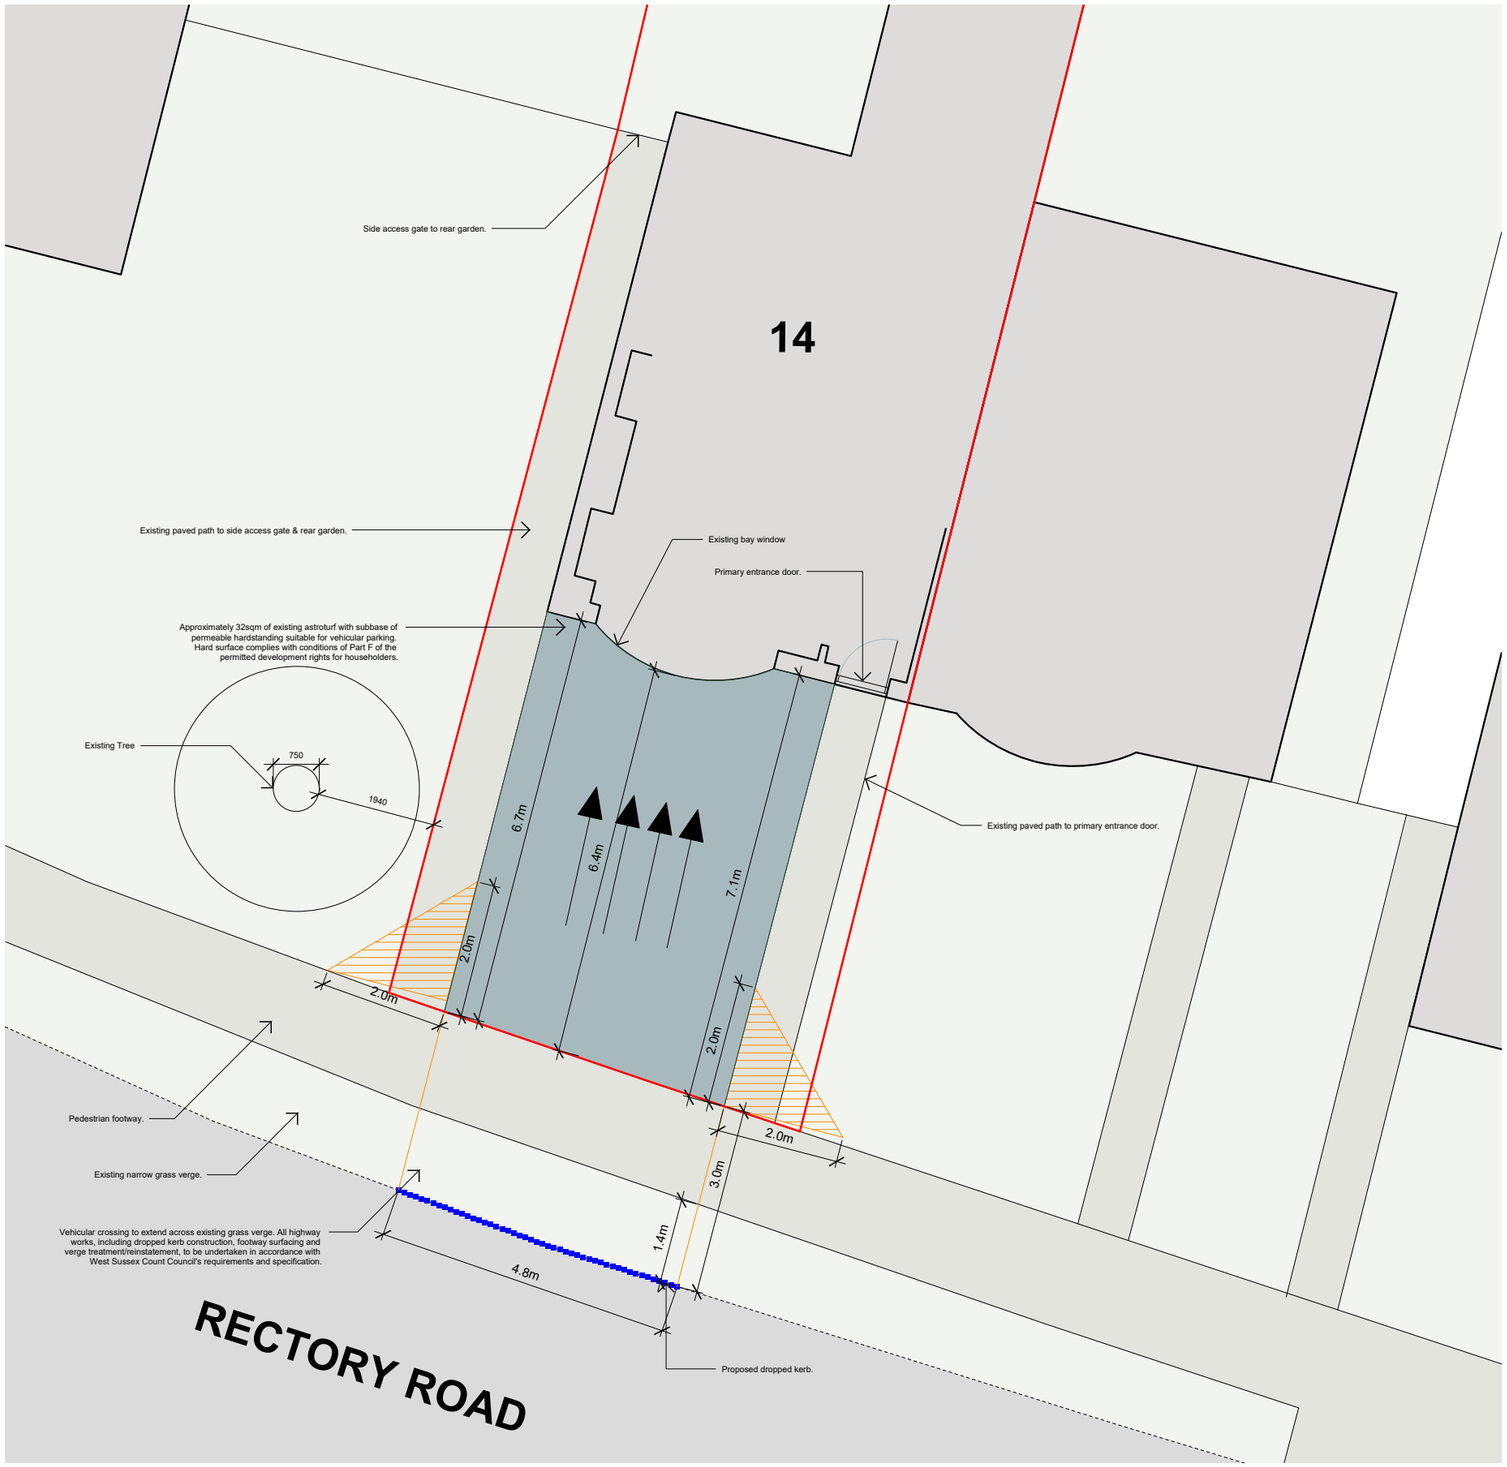



01. PROPOSED LAYOUT PLAN - 1:100 @ A3

0m 1m 2m 5m 10m

1:100 @ A3

KEY:

- EXISTING ASTROTURF WITH PERMEABLE HARDSTANDING SUBBASE
- DROPPED KERB (4.8m long)
- PEDESTRIAN VISIBILITY SPLAYS (2m x 2m zones with no obstructions over 60cm high)
- DIRECTION OF SURFACE WATER RUN-OFF
- SITE BOUNDARY

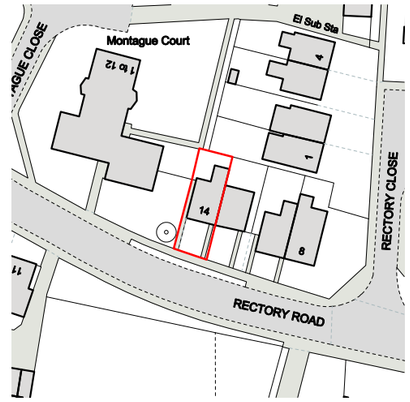

02. EXISTING SITE PLAN - 1:1250 @ A3

0m 5m 10m 20m 50m 100m

1:1250 @ A3

KEY: SITE BOUNDARY

project:
14 Rectory Road, Shoreham-by-Sea, BN43 6EA

title:
proposed - layout plan & existing - site plan

key:
site boundary

rev:
B

* drawing illustrative only, subject to detailed survey

drawing no.: **SK001**

scale: **1:100 / 1:1250**

drawn: **04.11.26**