No dimensions to be scaled from drawing except for planning purposes.

The contractor should check all dimensions on site.


It is the contractors responsibility to ensure compliance with Building Regulations.

C.D.M. Regs. 2015. The Client is advised of his responsibilities to appoint a Planning Supervisor under these Regs. All works to comply with the C.D.M. Regs. 2015.

The Party Wall Act. 1996 The property owner is advised of the requirements of the Act, & the requirement to serve a Party Wall Notice on any adjoining owners as required under the act.

REVISIONS:


A. 29.10.26 Internal layout amended.

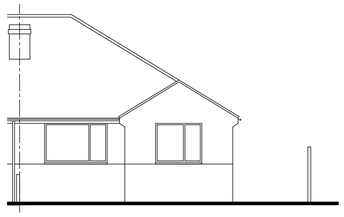


FRONT WEST ELEVATION



SIDE SOUTH ELEVATION

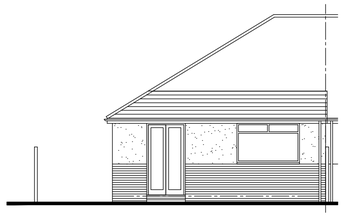

REAR EAST ELEVATION

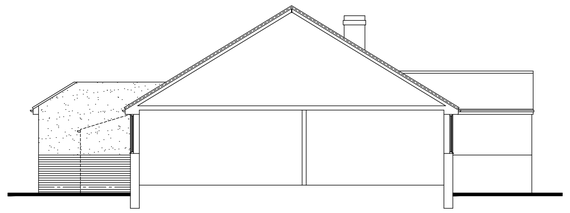

SIDE NORTH ELEVATION

## PROPOSED ELEVATIONS


**Scale 1:100**

0m 5m 10m

Scale Bar – 1:100


**SCHEDULE OF MATERIALS**

**EXTERNAL WALLS - FACING BRICKWORK AT LOW LEVEL TO MATCH EXISTING**
EXTERNAL WALLS - SMOOTH RENDER AT HIGH LEVEL TO MATCH EXISTING
**ROOF - CONCRETE ROOF TILES TO MATCH EXISTING**
**WINDOWS - NEW PVCu WINDOW COLOUR WHITE**
**DOUBLE DOORS - NEW PVCu DOORS COLOUR WHITE**
**RAINWATER GOODS - NEW PVCu COLOUR BLACK**

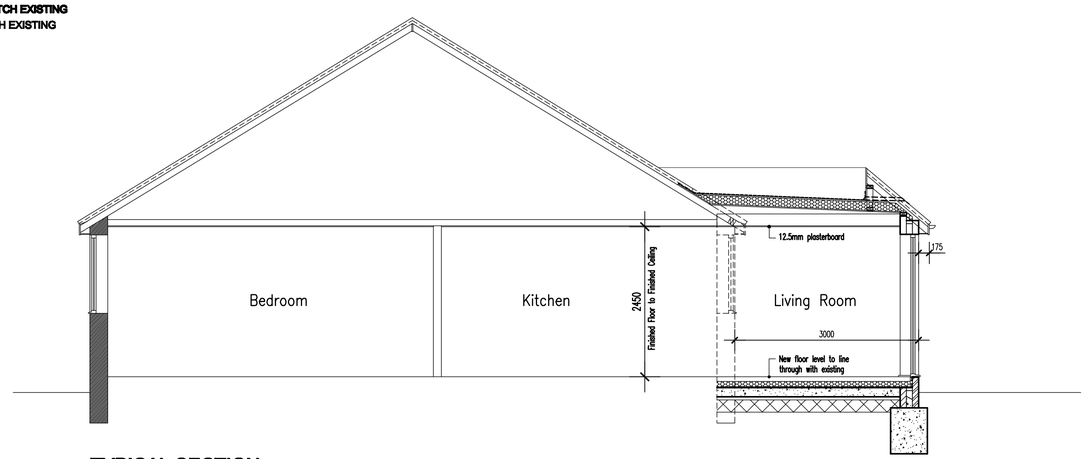



## TYPICAL SECTION

**Scale 1:50**

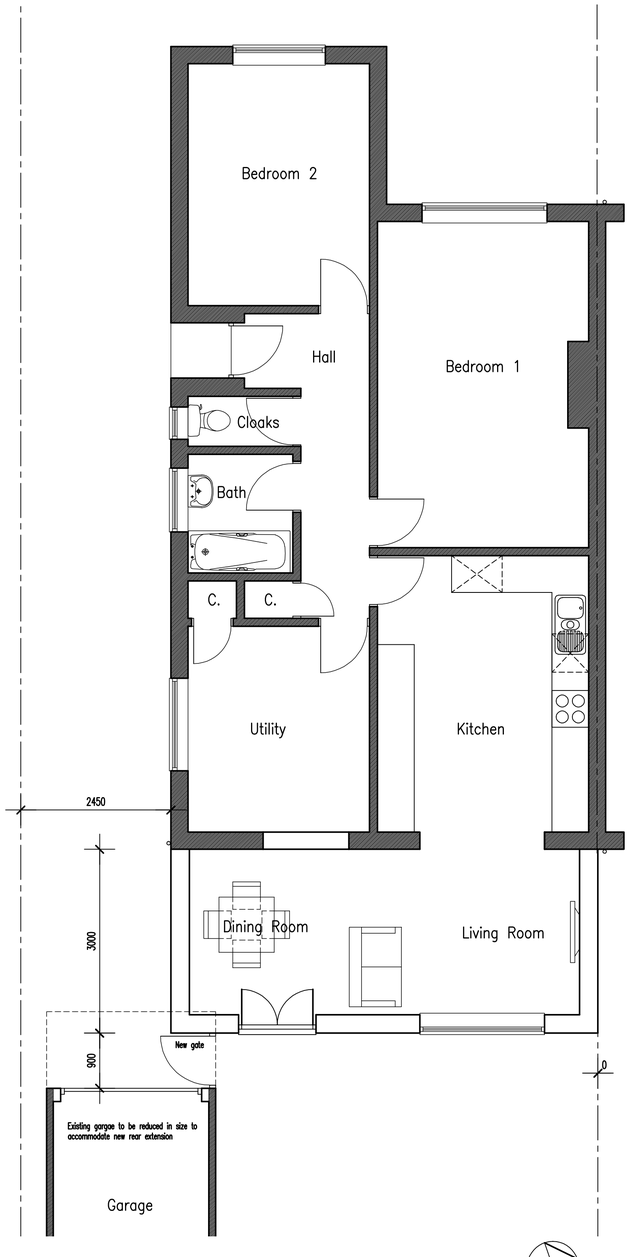



## PROPOSED GROUND FLOOR PLAN

**Scale 1:50**

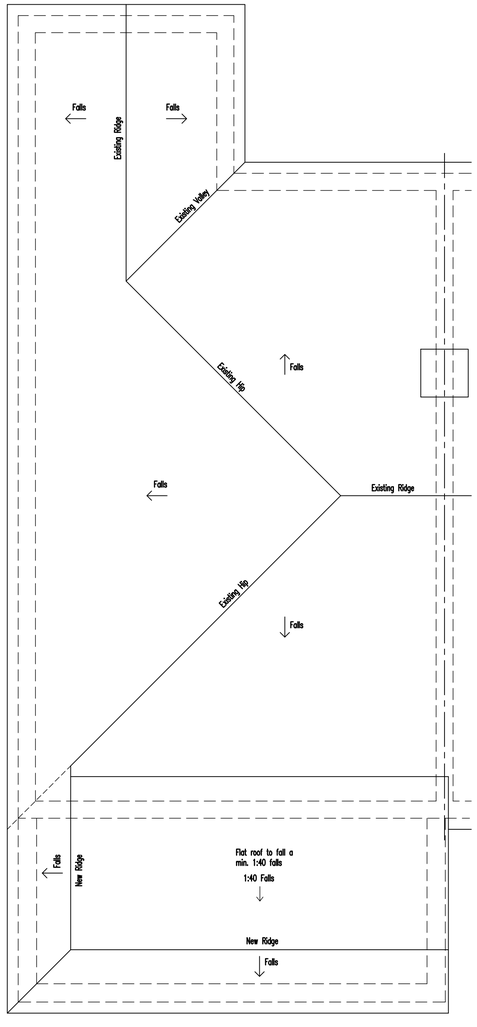


## PROPOSED ROOF PLAN

**Scale 1:50**

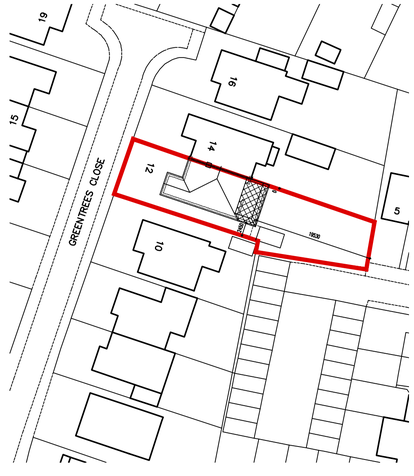


## BLOCK PLAN

**Scale 1:500**

0m 10m 20m 30m 40m 50m

Scale Bar – 1:500

0m 5m 10m

Scale Bar – 1:50


ADCS
Architectural Design
Computer Services

30 Foxley Lane
Worthing
West Sussex
BN13 3AD
Tel: 01903 260701
E-mail:
adcs@sky.com


**Client**

MR A. & MRS S. TURNER

**Project**

PROPOSED REAR EXTENSION
12 GREENTREES CLOSE
SOMPTING
WEST SUSSEX BN15 9SX

**Drawing**

PROPOSED FLOOR PLANS & ELEVATIONS

| Scale | Date | Drawn |
|---|---|---|
| 1:50 & 1:100 @ A1 | 23.10.26 | TP |

**Drawing No.** 1666/P011 **Revision** A