

12 Howard Road, Sompting BN15 0LW

Design Access Statement



North Elevation



South Elevation



East Elevation



Adjoining Developments

Nos 14 and 16

DO NOT SCALE this drawing, figured dimensions only are to be used.
© This drawing is the sole copyright of BN1 Architects.
Any discrepancies between this drawing and other information should be reported to the Architect.
MODIFICATIONS TO THIS DRAWING TO BE MADE SOLELY ON ORIGIINAL MAGNETIC MEDIA, AND MAY ONLY BE CARRIED OUT BY BN1 ARCHITECTS.
THE BOUNDARY SHOWN IS BASED ON INFORMATION SUPPLIED BY OTHERS, NOT BN1 ARCHITECTS ALL BOUNDARIES TO BE VERIFIED ON SITE.

Rev:	Date:	Description:	By:	Rvw:
-				

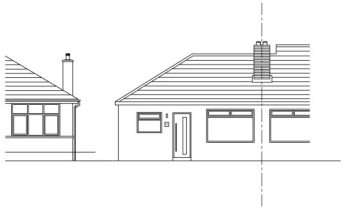

North Elevation Scale 1:100



South Elevation Scale 1:100



East Elevation Scale 1:100

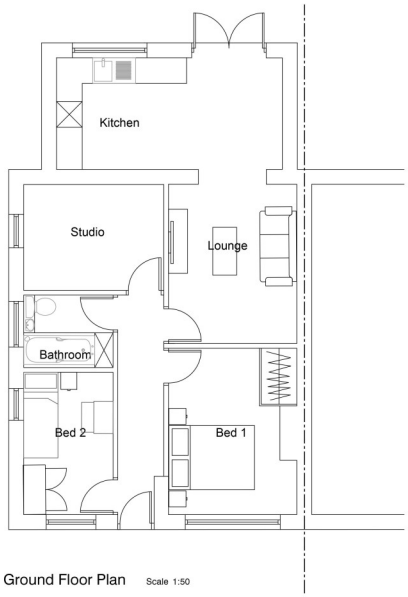

Ground Floor Plan Scale 1:50

BN1 ARCHITECTS
202 Ditchling Road
Brighton, East Sussex BN1 6JE
Telephone: 01273 500988 Mobile : 07913 916721
E-mail: chrisbroyda@bn1architects.co.uk Website: bn1architects.co.uk

Client:

Project Name: 12 Howard Road Sompting

Drawing Title: Survey as Existing

Project No:	Drawing No:	Revision:
BN339	S - 001	-

Drawing Status:	Date:	Scale:	Drawn:	Reviewed:
Prelim	26.09.22	Varies @ A1 @ A3		

Survey as Existing

DO NOT SCALE this drawing, figured dimensions only are to be used.
© This drawing is the sole copyright of BN1 Architects.
Any discrepancies between this drawing and other information should be reported to the Architect.
MODIFICATIONS TO THIS DRAWING TO BE MADE SOLELY ON ORIGINAL MAGNETIC MEDIA, AND MAY ONLY BE CARRIED OUT BY BN1 ARCHITECTS.
THE BOUNDARY SHOWN IS BASED ON INFORMATION SUPPLIED BY OTHERS, NOT BN1 ARCHITECTS ALL BOUNDARIES TO BE VERIFIED ON SITE.

Rev:	Date:	Description:	By:	Rvw:
-				



North Elevation Scale 1:100



South Elevation Scale 1:100

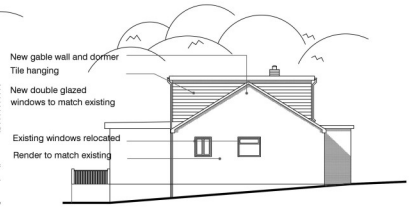

East Elevation Scale 1:100

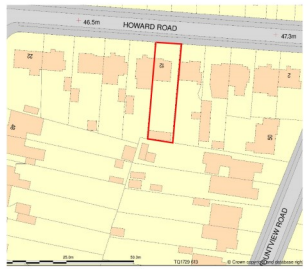

Location PLan Scale 1:1250

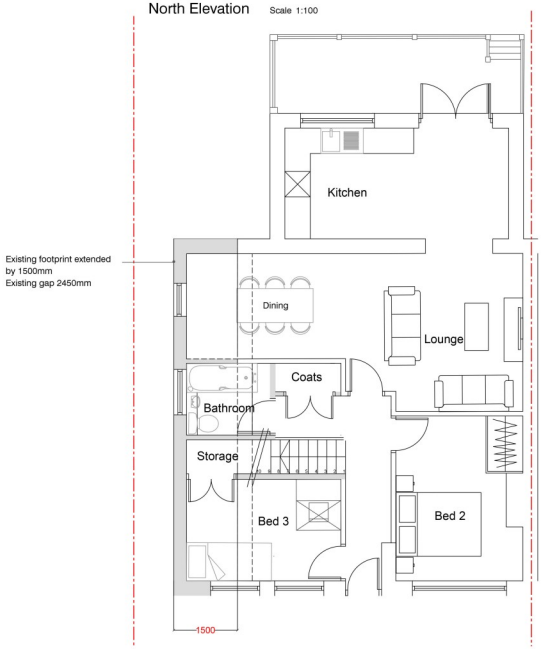

Ground Floor Plan Scale 1:50

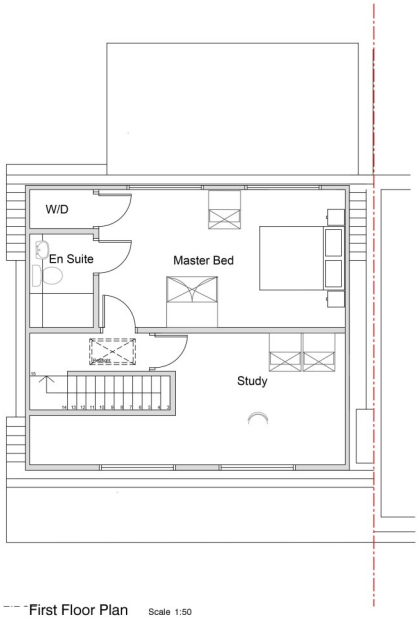

First Floor Plan Scale 1:50



Block Plan Scale 1:500

Scale 1:50



BN1 ARCHITECTS

202 Ditchling Road
Brighton, East Sussex BN1 6JE
Telephone: 01273 500988 Mobile : 07913 916721
E-mail: chris@cooke@bn1architects.co.uk Website: bn1architects.co.uk

Client:

Project Name: 12 Howard Road Sompting

Drawing Title: Proposed Plans and Elevations

Project No:	Drawing No:	Revision:
BN339	P - 001	-

Drawing Status:	Date:	Scale:	Drawn:	Reviewed:
Prelim	26.09.22	Varies @ A1 @ A3		

Proposed Plans

Proposal

The proposal is to extend the ground floor plan on the

East elevation by 1.5m (Current separation to boundary 2.45m)

Formation of gable wall with dormers to front and rear elevations.

Walls to match existing render

Dormers to be tile hung to match existing

Double glazed windows to match existing