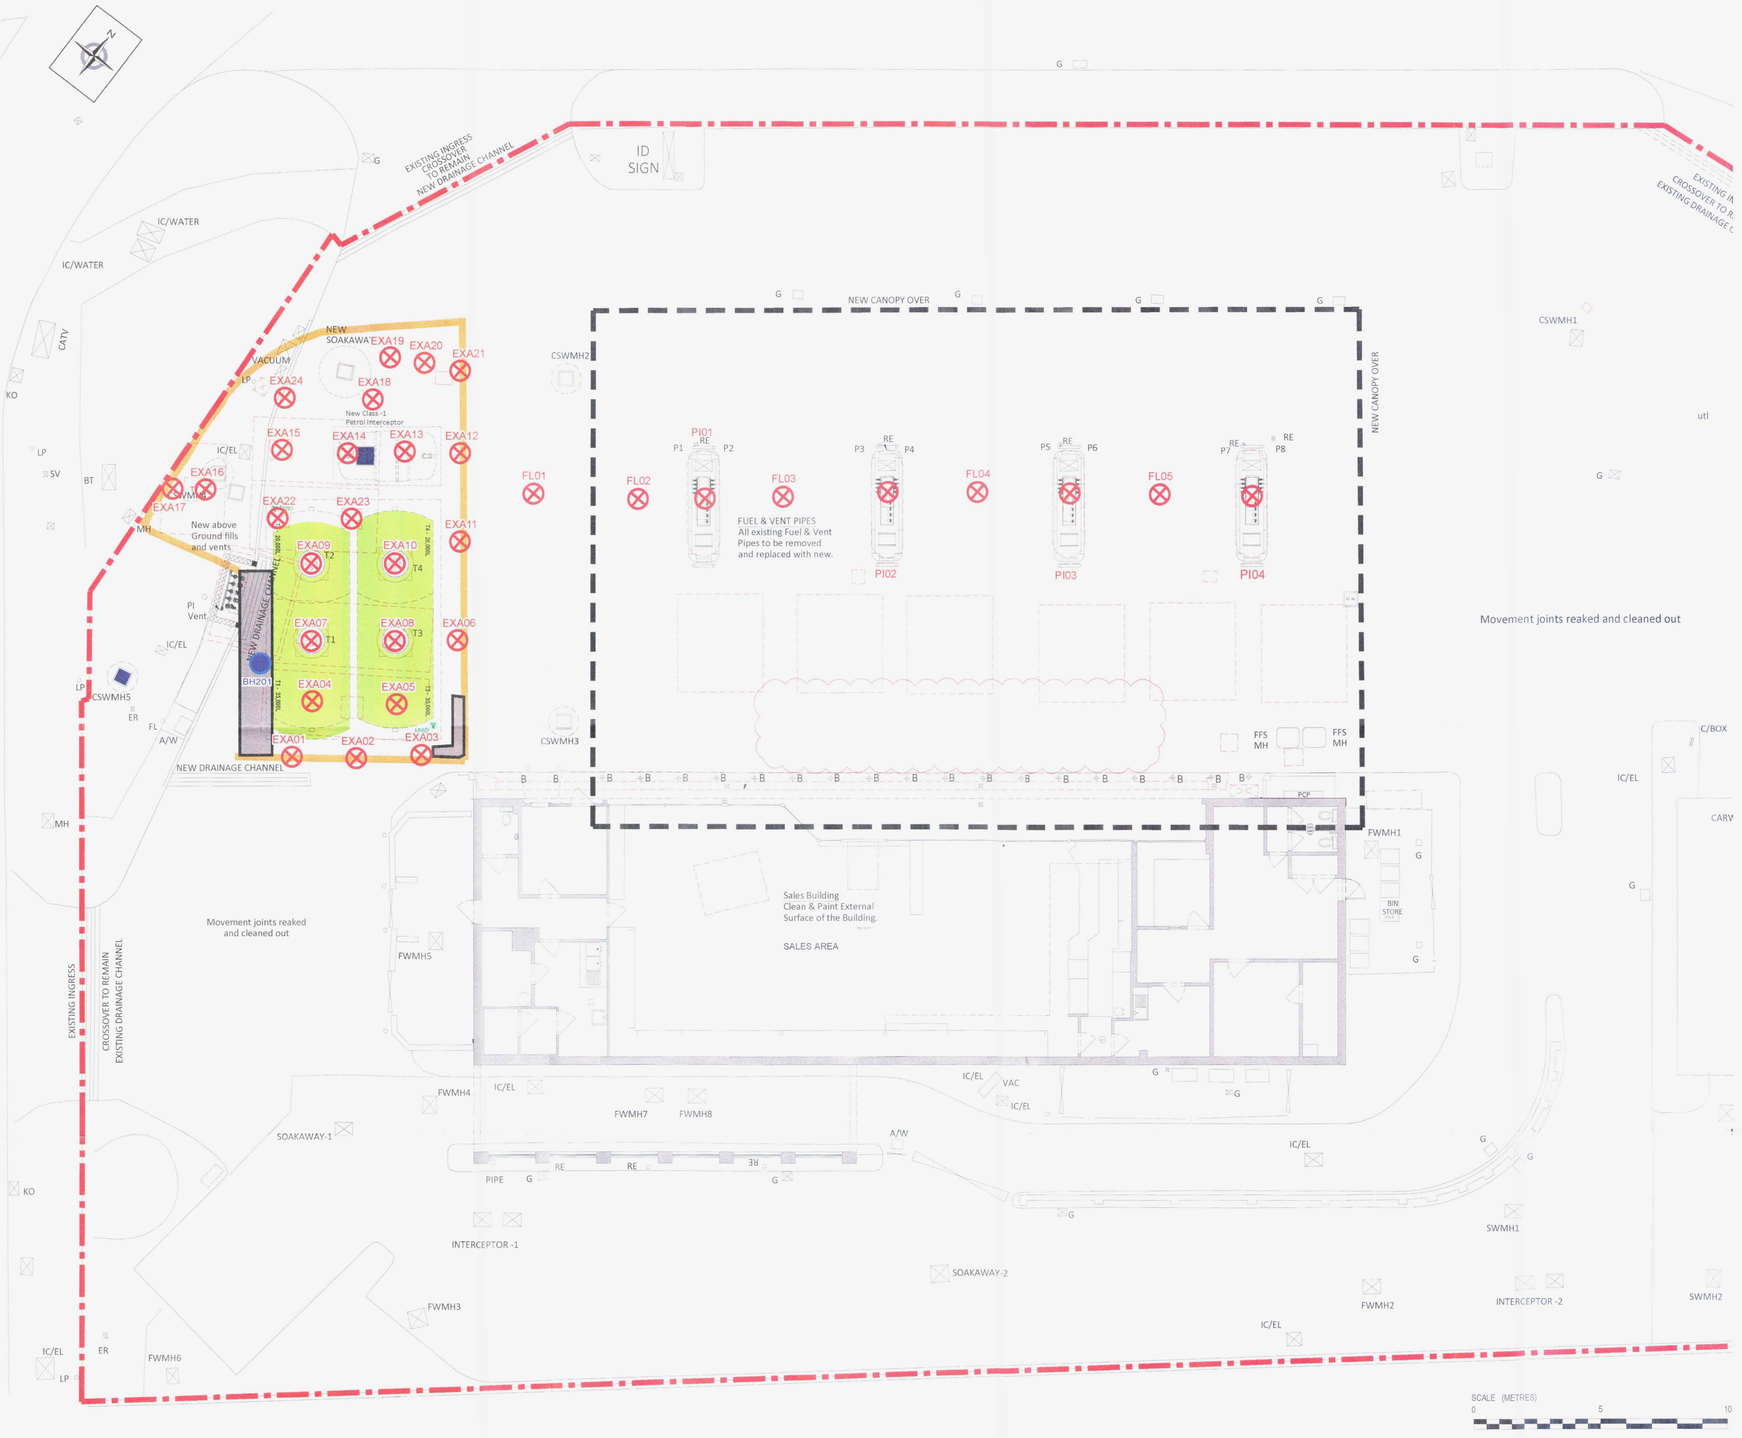

KEY

- VERIFICATION SAMPLES
- EXCAVATION EXA
- CONCRETE CRADLE REMAINING IN-SITU
- SOIL BORE BH201

ADUR & WORTHING PLANNING SERVICES
PLAN AWDM/1562/15
DATE VALID Rec'd 7/4/17

CONSULTING ENGINEERS

AECOM Infrastructure & Environment UK LTD
St George's House, 3rd Floor
5 St George's Road, Wimbledon, London SW19 4DR
Tel :020 7963 9800 Fax: 020 7963 9801

CLIENT
SHELL UK OIL PRODUCTS LIMITED

PROJECT
SHELL SHOREHAM AIRPORT, BRIGHTON ROAD, SHOREHAM-BY-SEA, BRIGHTON, BN43 5LD

DRAWING TITLE
Figure 5 – Verification Sample Location Plan

DRAWN	DESIGNED	CHECKED	APPROVED	DATE
AM	KM	KM	KM	DEC 2016

SCALE	DRG No.	REV.
NTS	60491603	