
This drawing is the copyright of Alcove Architecture Ltd
All dimensions must be checked on site prior to construction
Do not scale this drawing except for Planning Application purposes
Contractor to work in full compliance with statutory requirements

| Rev | Amendments | Date |
|---|---|---|
| A | Height of privacy screens raised | 06/06/23 |
| B | Extent of privacy screen adjusted | 07/06/23 |

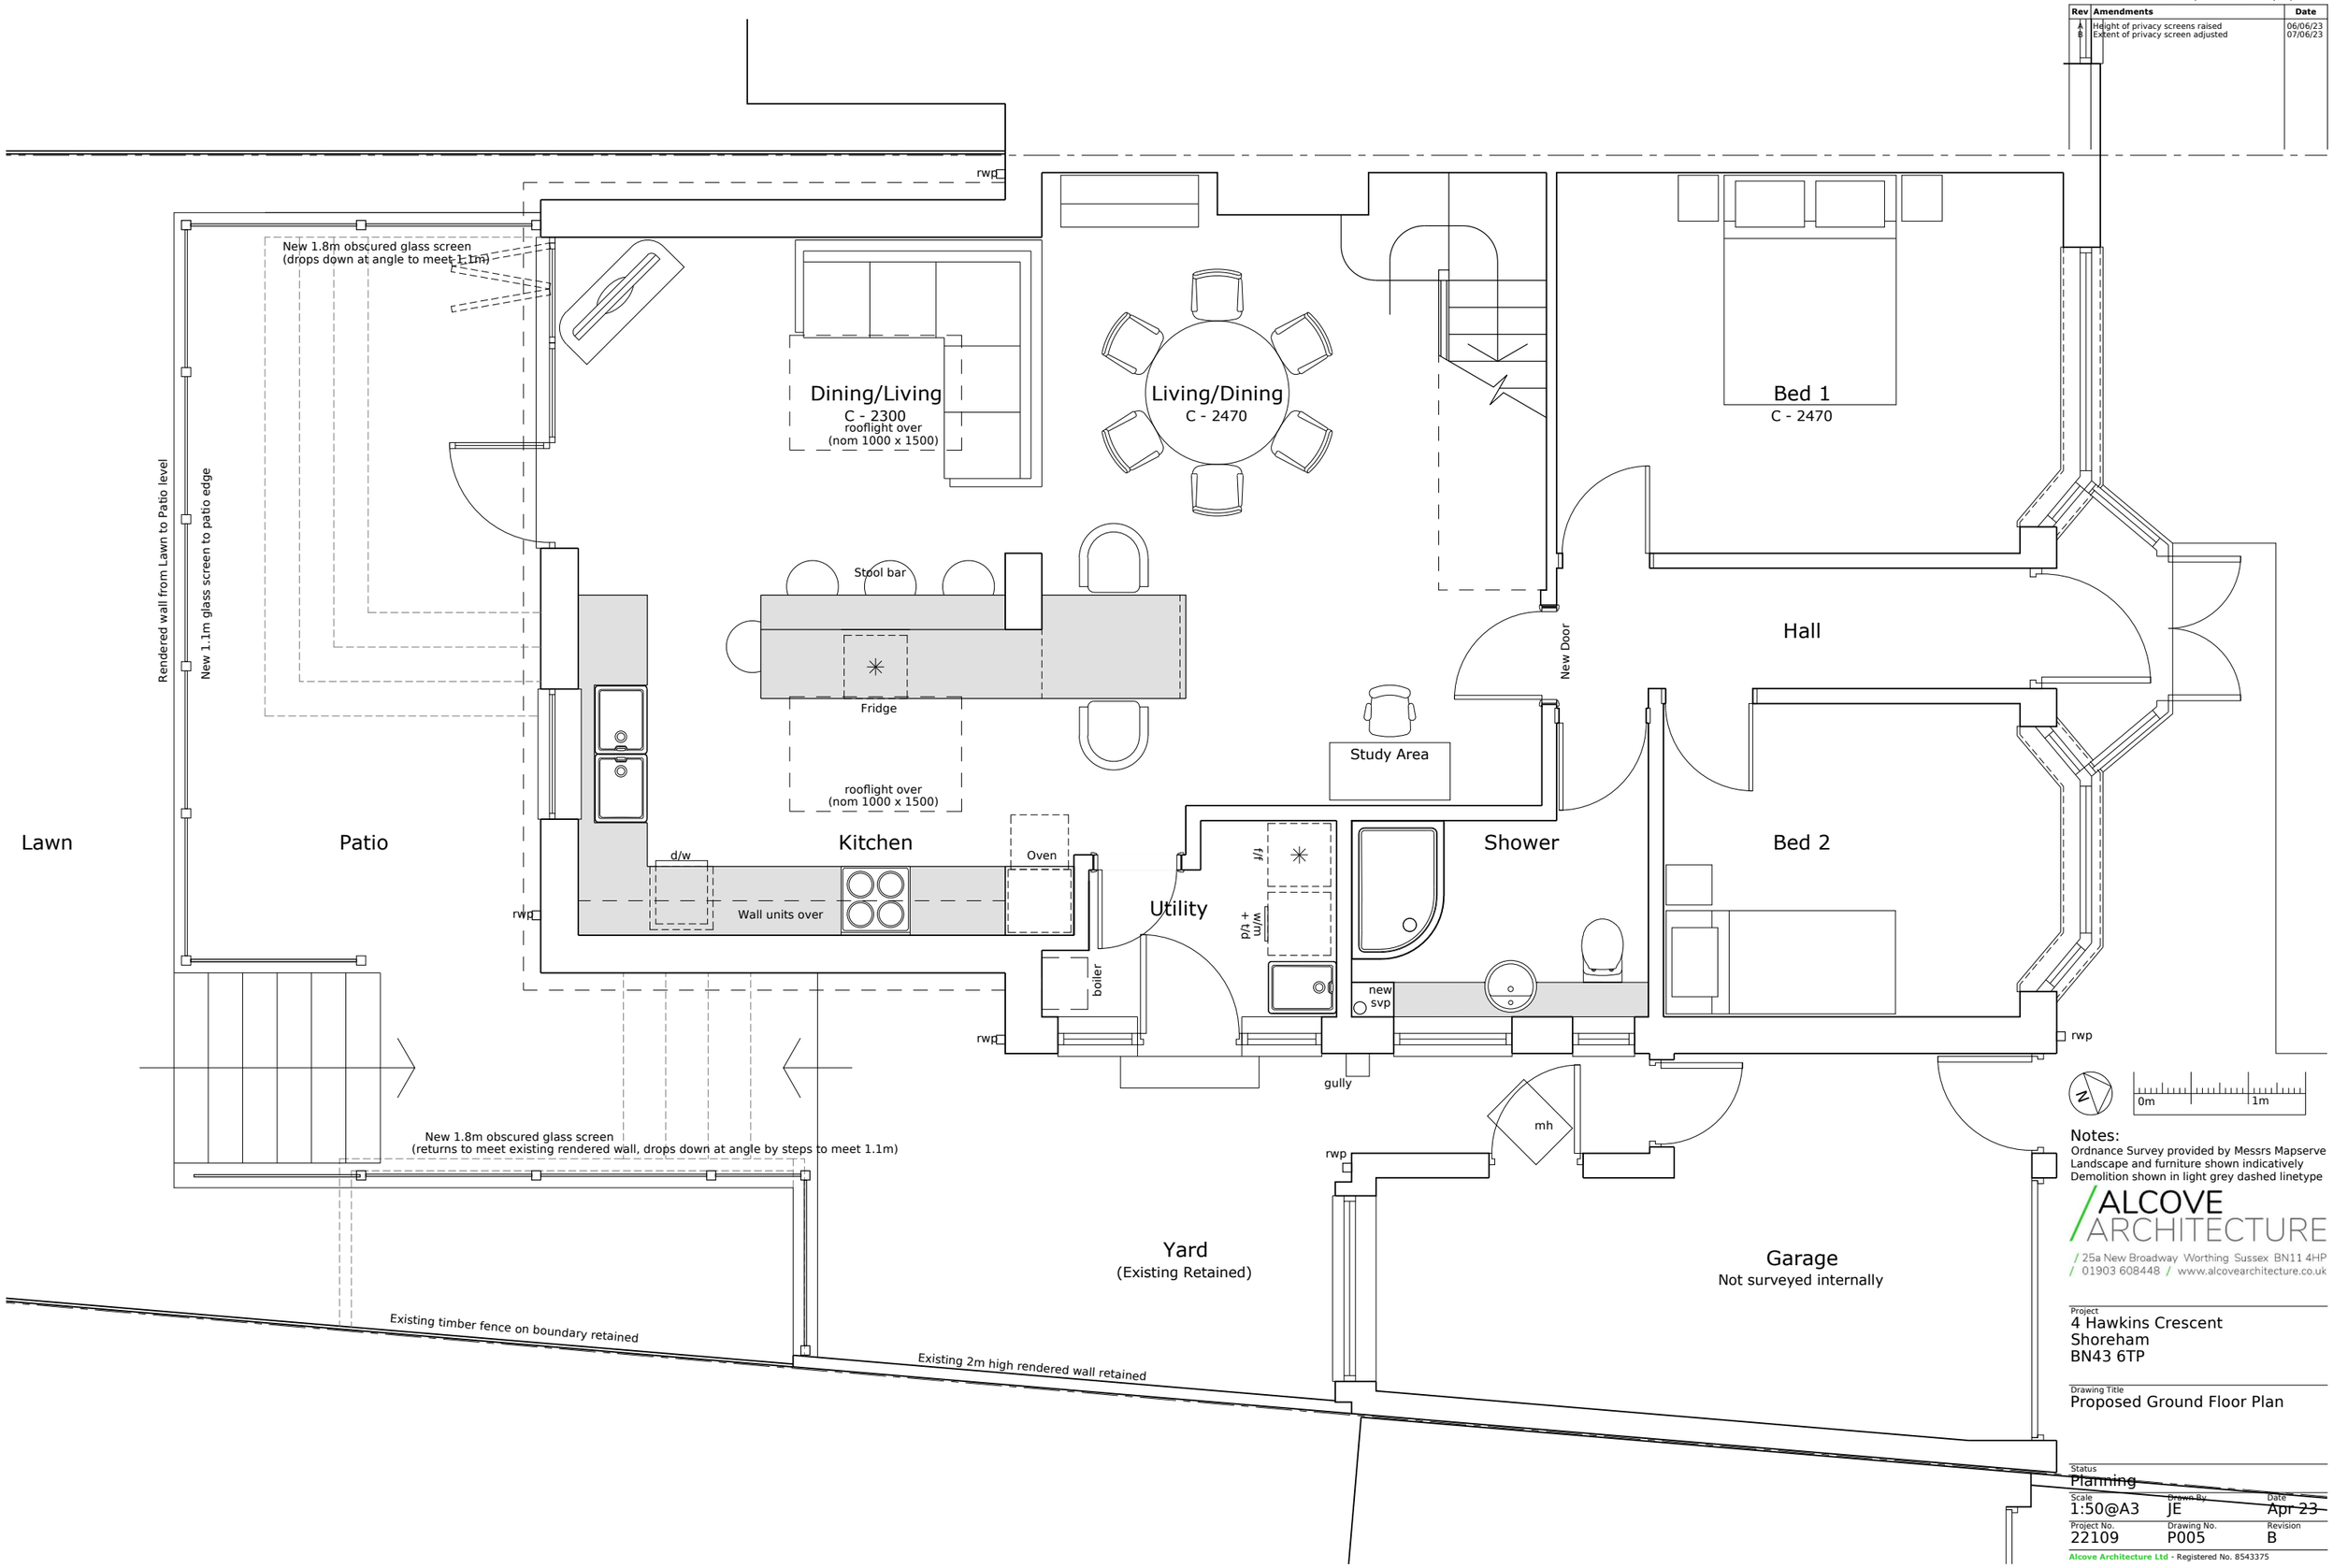


Notes:
Ordnance Survey provided by Messrs Mapserve
Landscape and furniture shown indicatively
Demolition shown in light grey dashed linetype

ALCOVE ARCHITECTURE
/ 25a New Broadway Worthing Sussex BN11 4HP
/ 01903 608448 / www.alcovearchitecture.co.uk

Project
4 Hawkins Crescent
Shoreham
BN43 6TP

Drawing Title
Proposed Ground Floor Plan

Status
Planning

| Scale | Drawn By | Date |
|---|---|---|
| 1:50@A3 | JE | Apr 23 |

| Project No. | Drawing No. | Revision |
|---|---|---|
| 22109 | P005 | B |

Alcove Architecture Ltd - Registered No. 8543375