
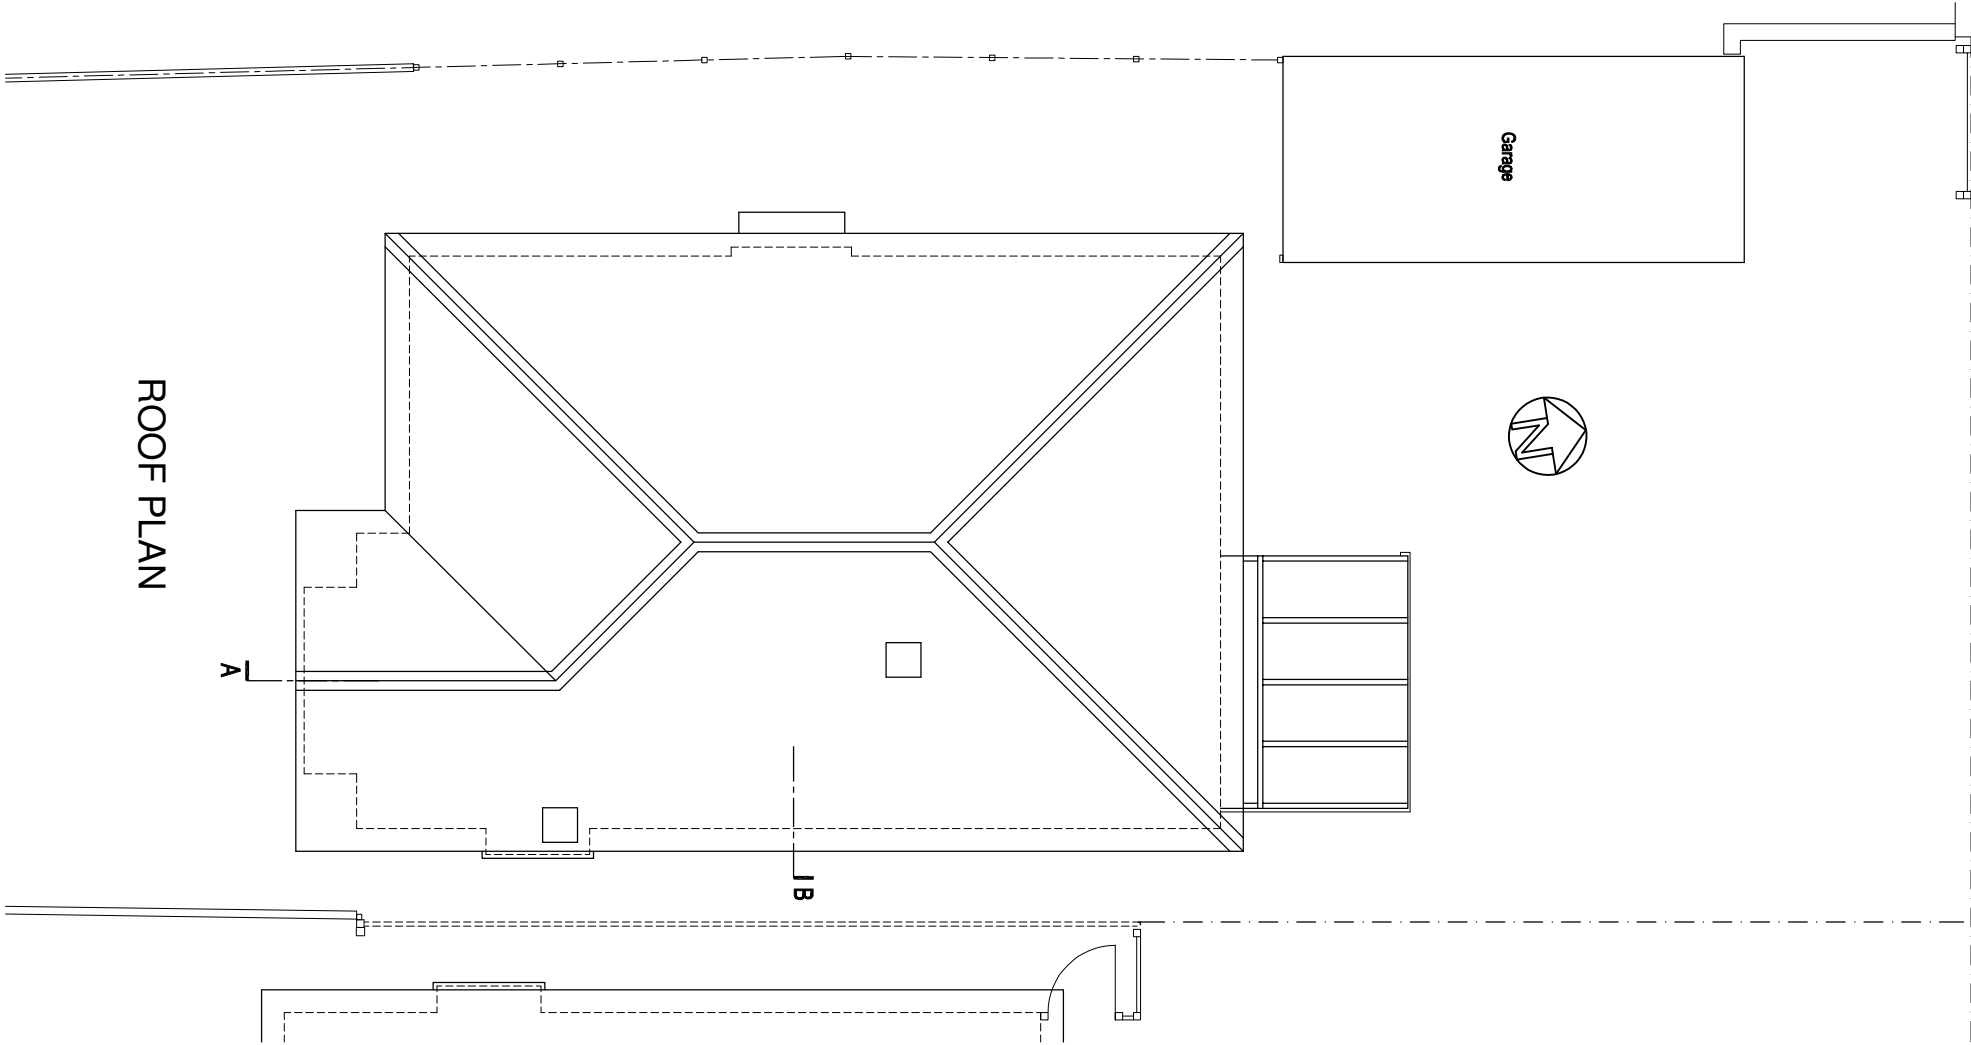


10 metres @ 1:100 on A3

Public footpath

1 metre @ 1:100 on A3

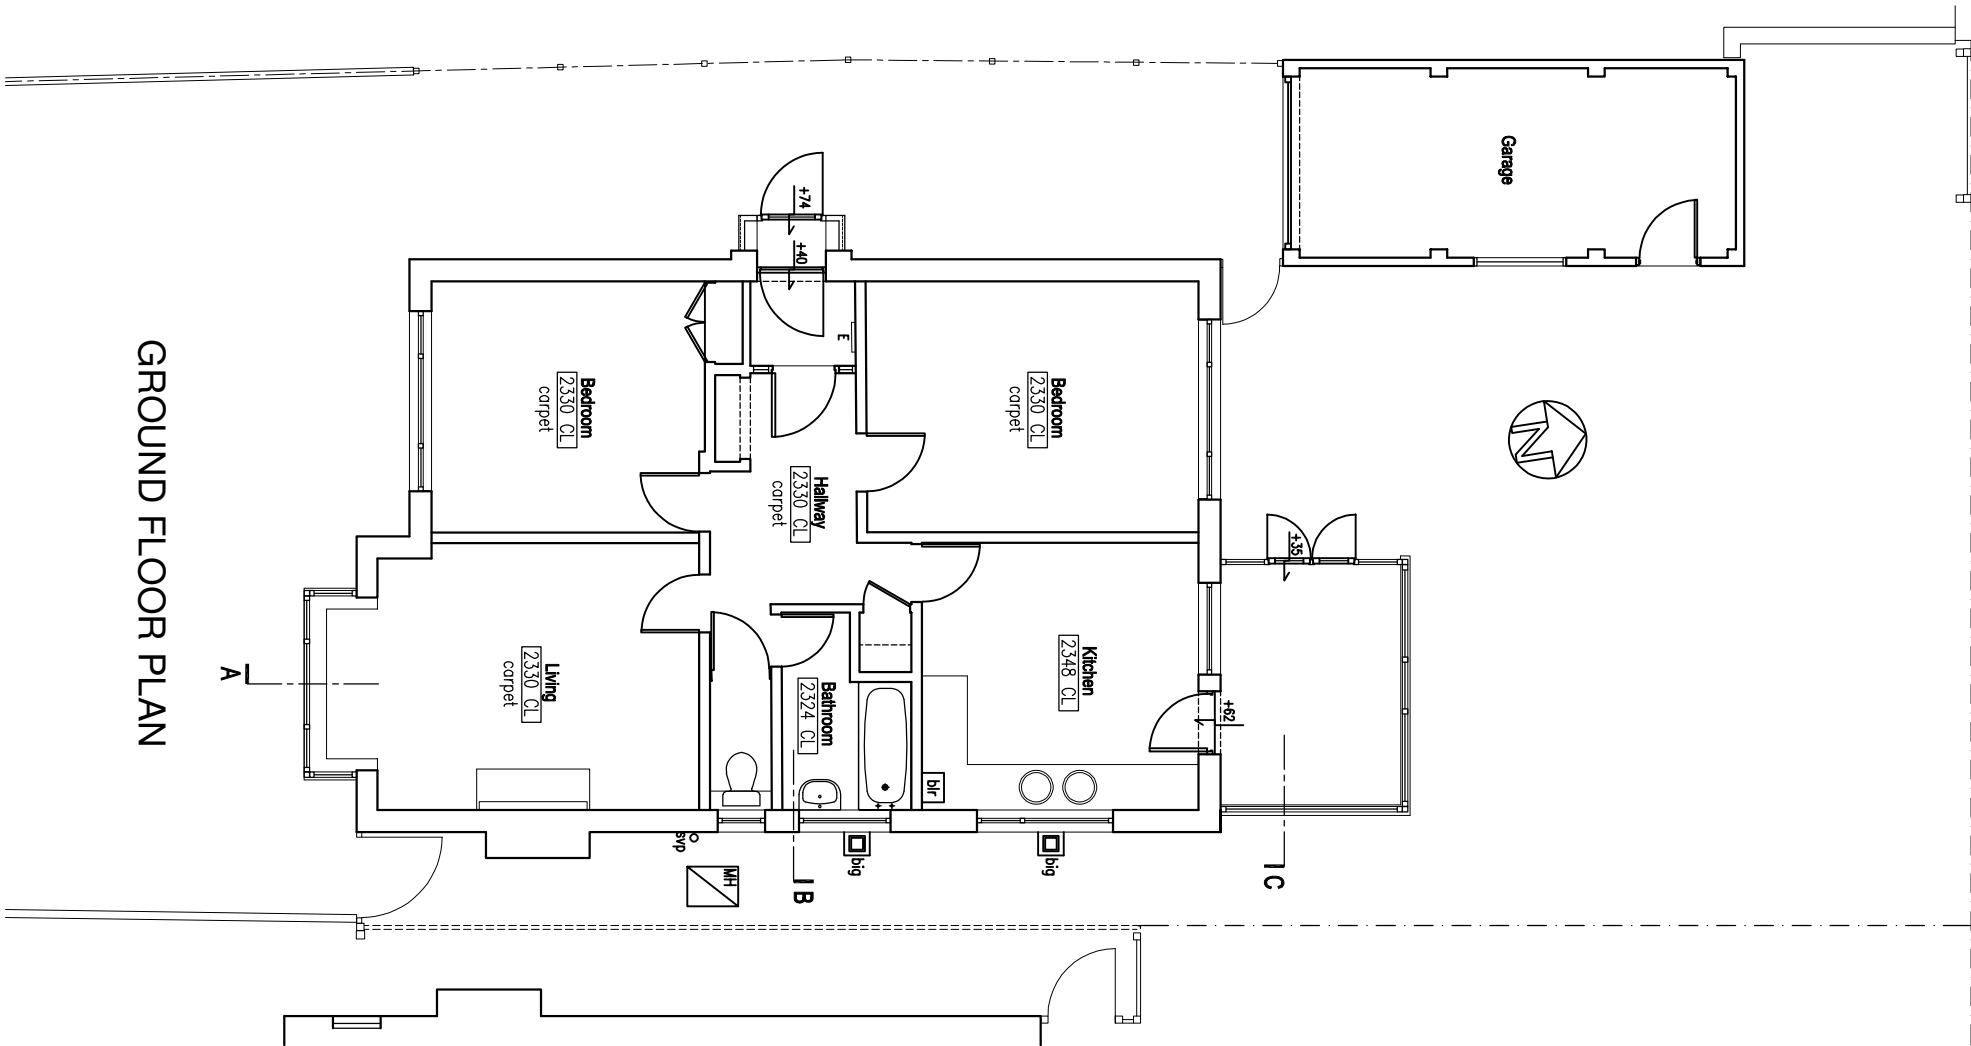

rev.	date

These drawings should be approved by Local Authority Building Control or other appropriate checking Authority prior to commencement of the work.
No dimensions to be scaled from this drawing.
This drawing is copyright.

client

Julie & Stephen Kennedy

project

6 Field Close
Lancing

drawing

Existing Plans

scale	1:100@A3	date	17.06.2026
drom	BBB		

9 Kington Road
Hove, East Sussex
BN3 9TC

tel: 01273 298317
fax: 01273 298317
e-mail: info@clairehaighassociates.com

 Claire Haigh
Associates Ltd

CH 1335 /002

rev.