



10 metres @ 1:100 on A3

1 metre @ 1:100 on A3

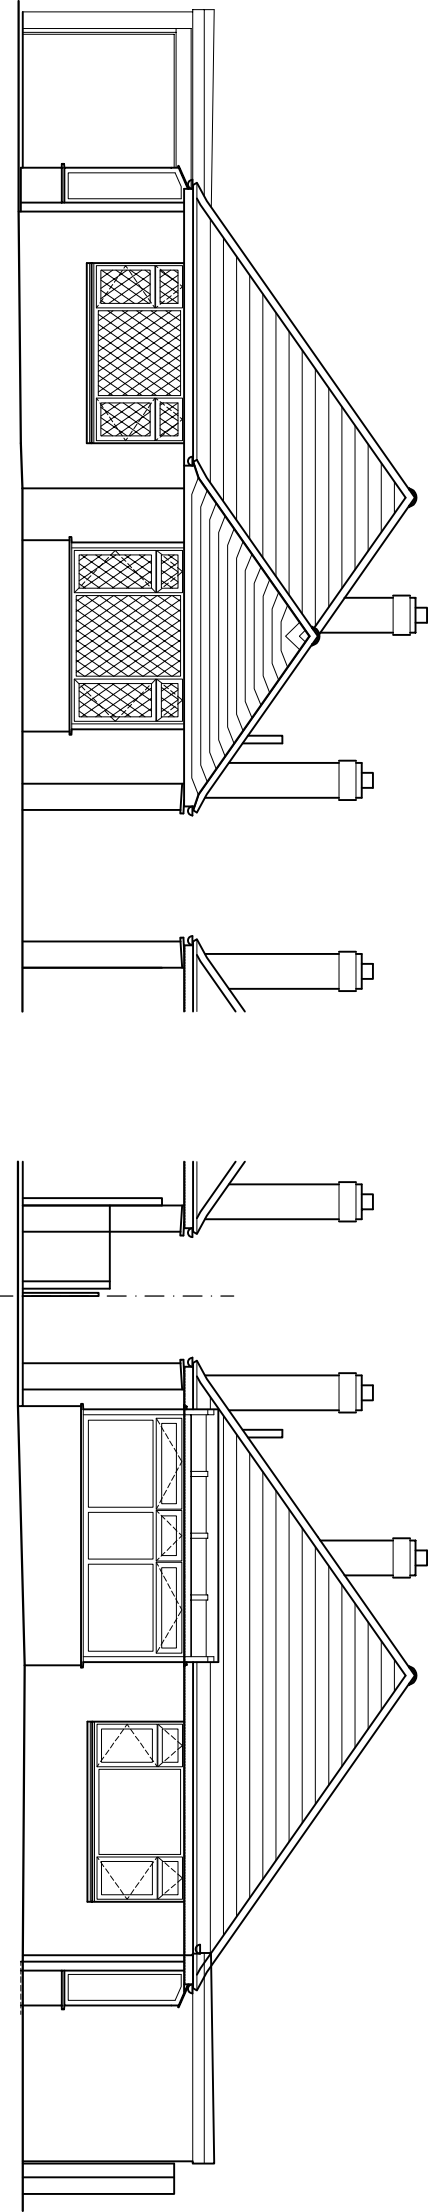


FRONT (SOUTH) ELEVATION

REAR (NORTH) ELEVATION

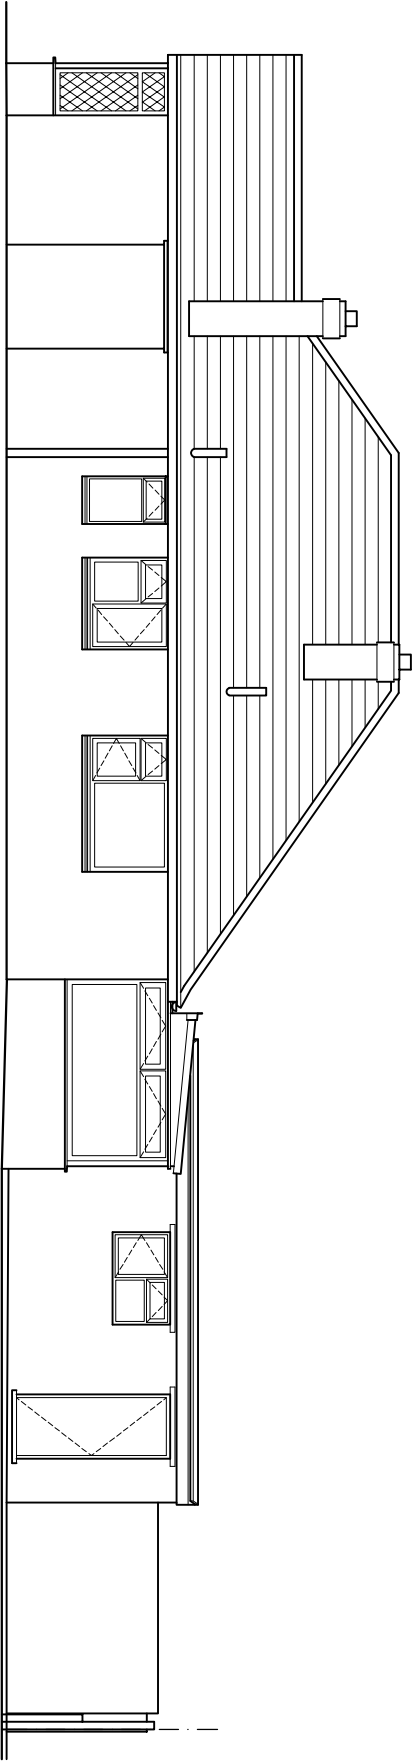

SIDE (EAST) ELEVATION

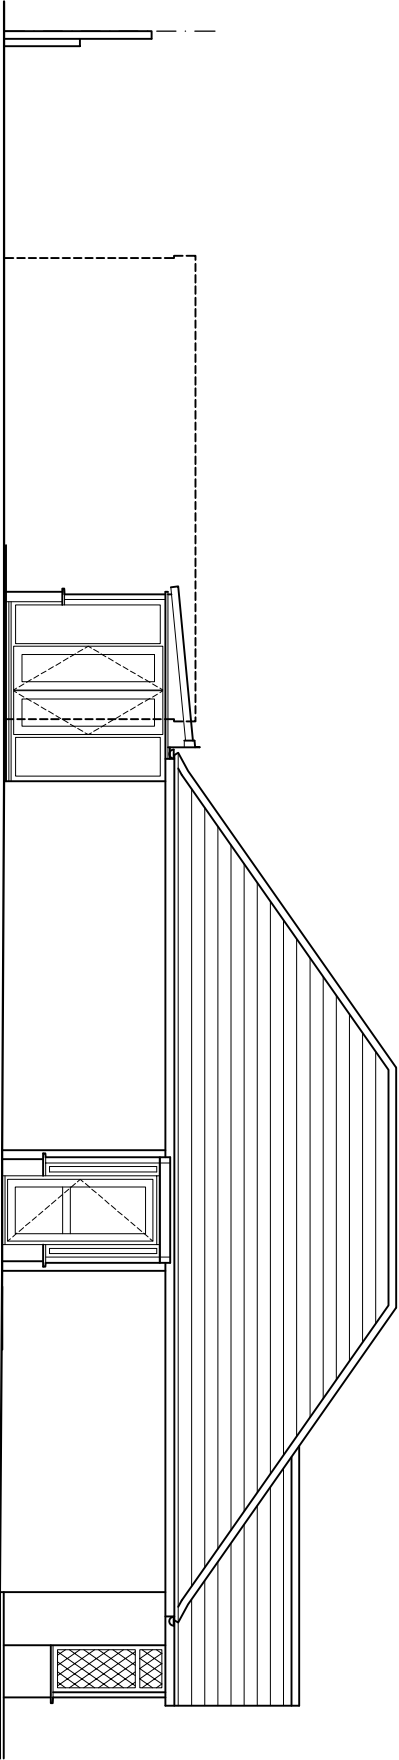

SIDE (WEST) ELEVATION

rev.	date
------	------

These drawings should be approved by Local Authority Building Control or other appropriate checking Authority prior to commencement of the work.
No dimensions to be scaled from this drawing.
All dimensions to be checked on site.
This drawing is copyright.

client Julie & Stephen Kennedy

project 6 Field Close
Lancing

drawing	Existing Elevations
scale	1:100@A3
drawn	BBB
date	17.06.2026

9 Kemton Road
Hove, East Sussex
BN3 9TC

tel: 01 273 298217
fax: 01 273 298217
e-mail: info@clairehalthassociates.com



CH 1335 /003

rev.