



10 metres @ 1:100 on A3


1 metre @ 1:100 on A3

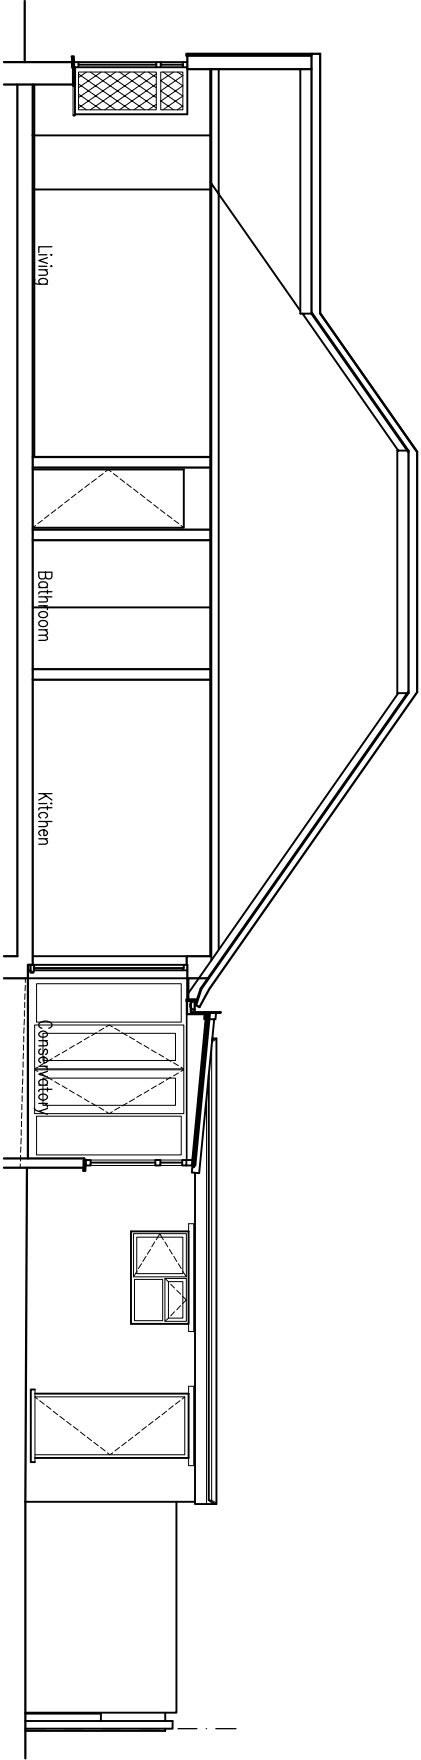


SECTION A : A

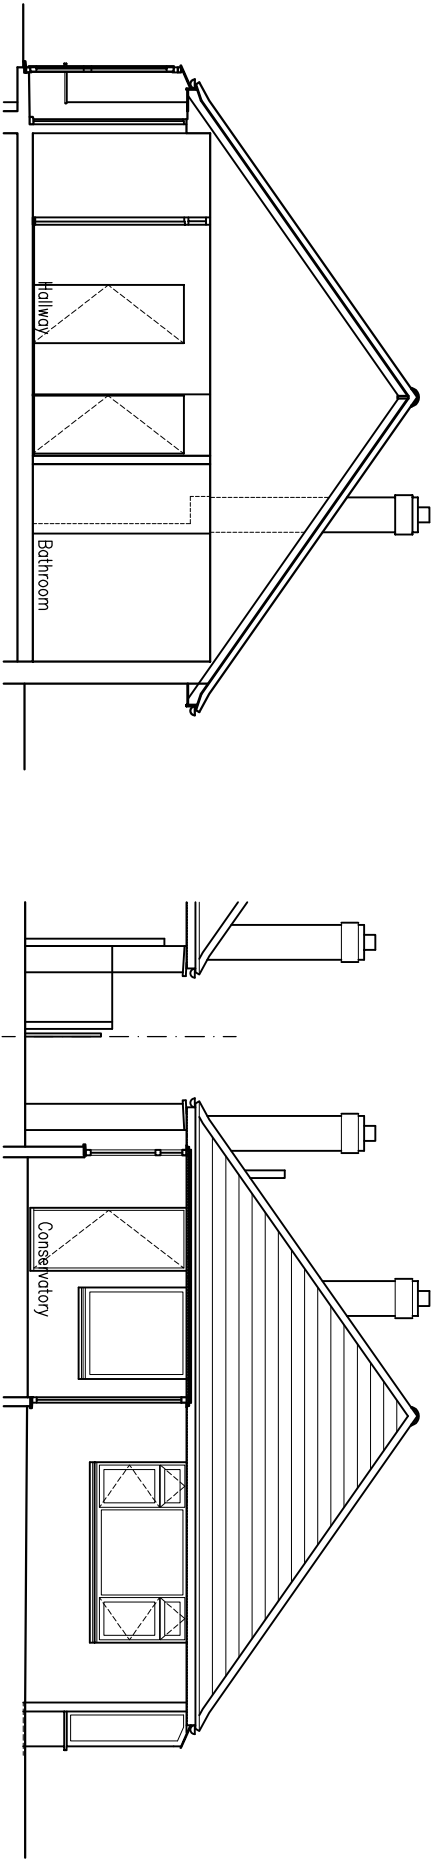


SECTION B : B

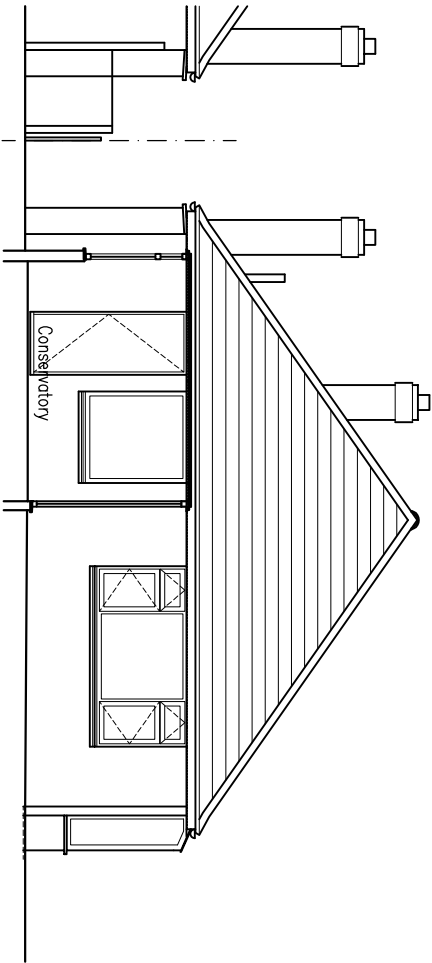


SECTION C : C

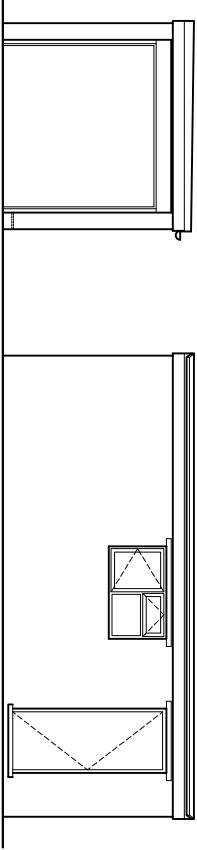


FRONT

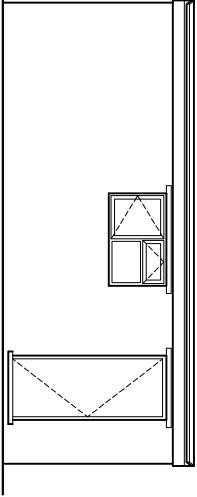

EAST ELEVATION

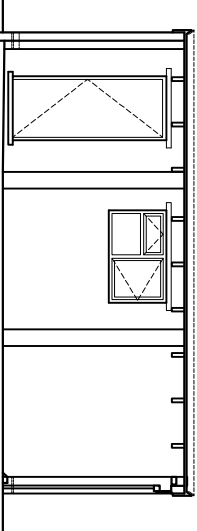

SECTION

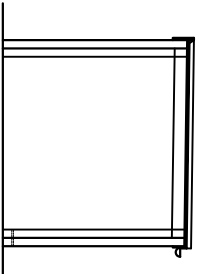

SECTION

GARAGE

rev.	date

These drawings should be approved by Local Authority Building Control or other appropriate checking Authority prior to commencement of the work.
No dimensions to be scaled from this drawing.
All dimensions to be checked on site.
This drawing is copyright.

client

Julie & Stephen Kennedy

project

6 Field Close
Lancing

drawing

Existing Sections

scale	1:100@A3	date	17.06.2026
dram	BBB		

9 Kemton Road
Hove, East Sussex
BN3 9TC

tel: 01 273 298217
fax: 01 273 298217
e-mail: info@clairehaighassociates.com



Claire Haigh
Associates Ltd

CH 1335 /004

rev.