



Public footpath

10 metres @ 1:100 on A3

1 metre @ 1:100 on A3

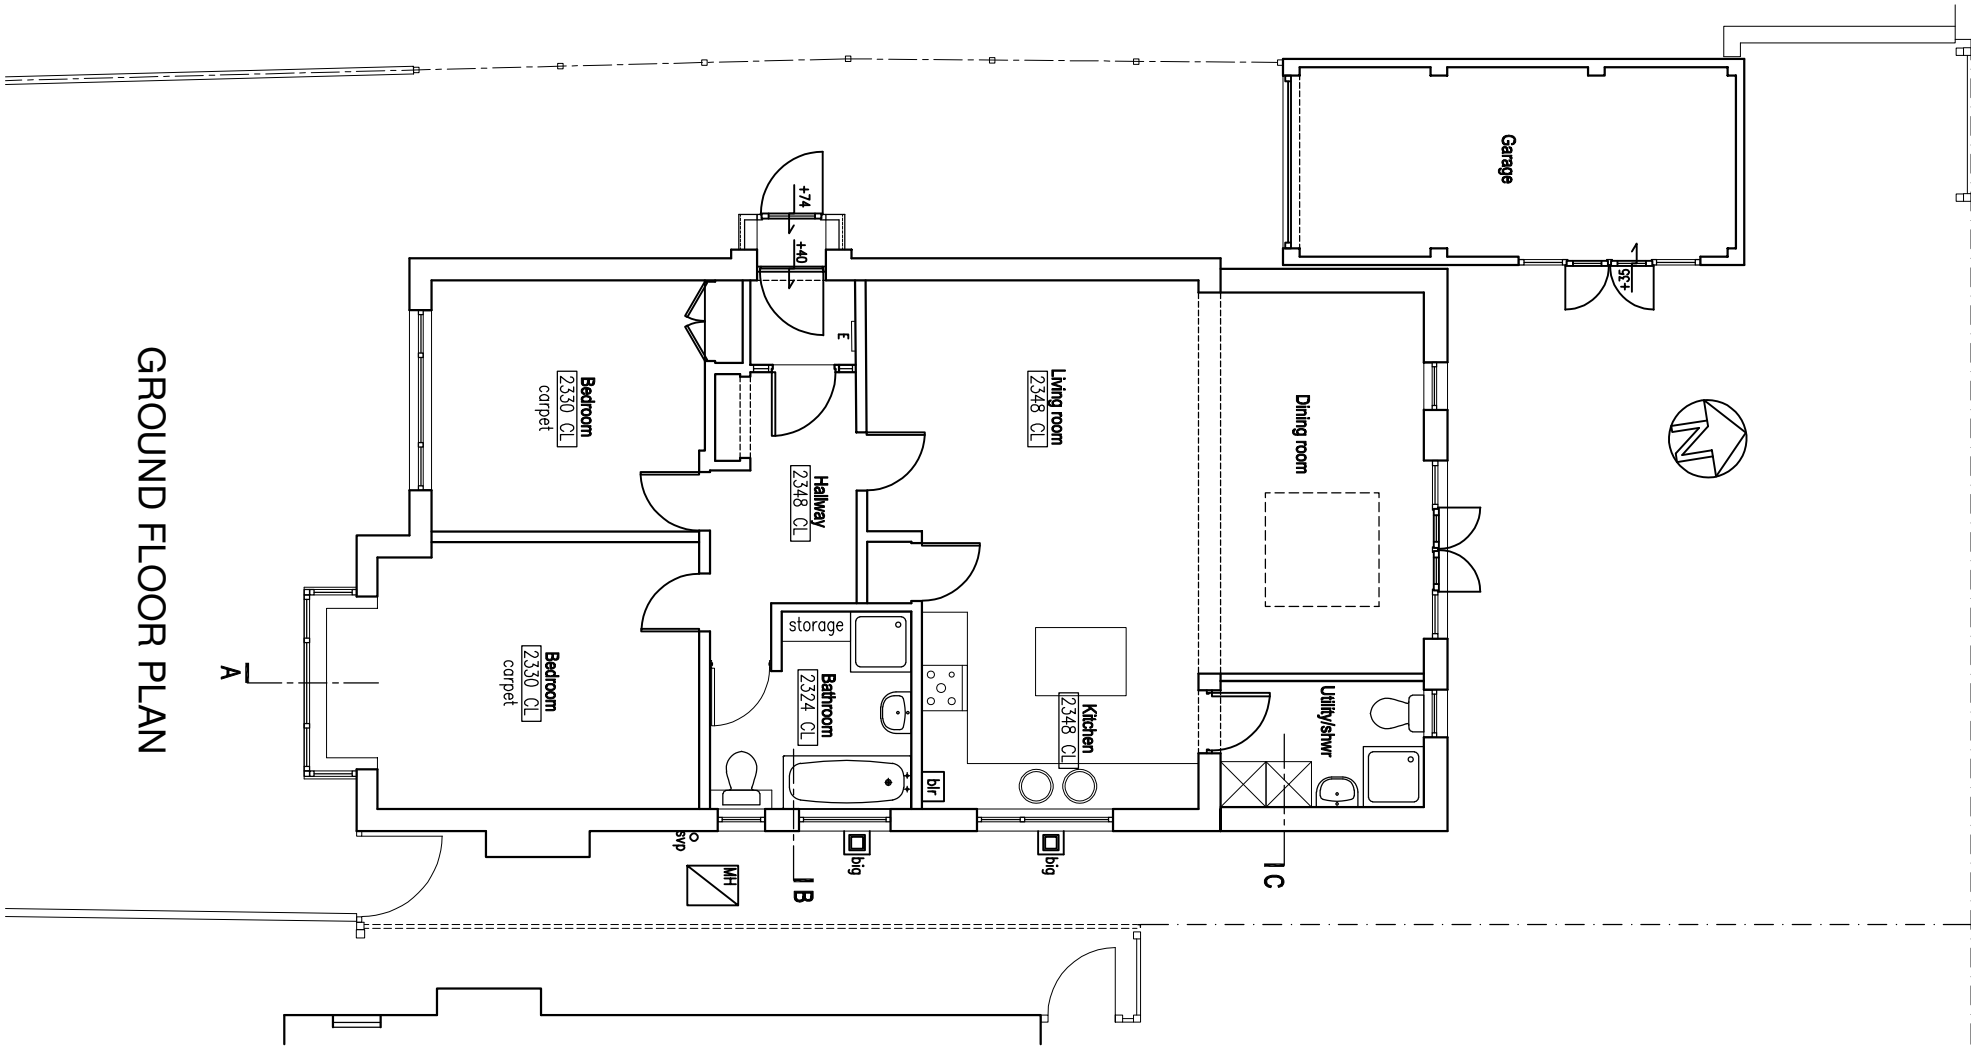

GROUND FLOOR PLAN

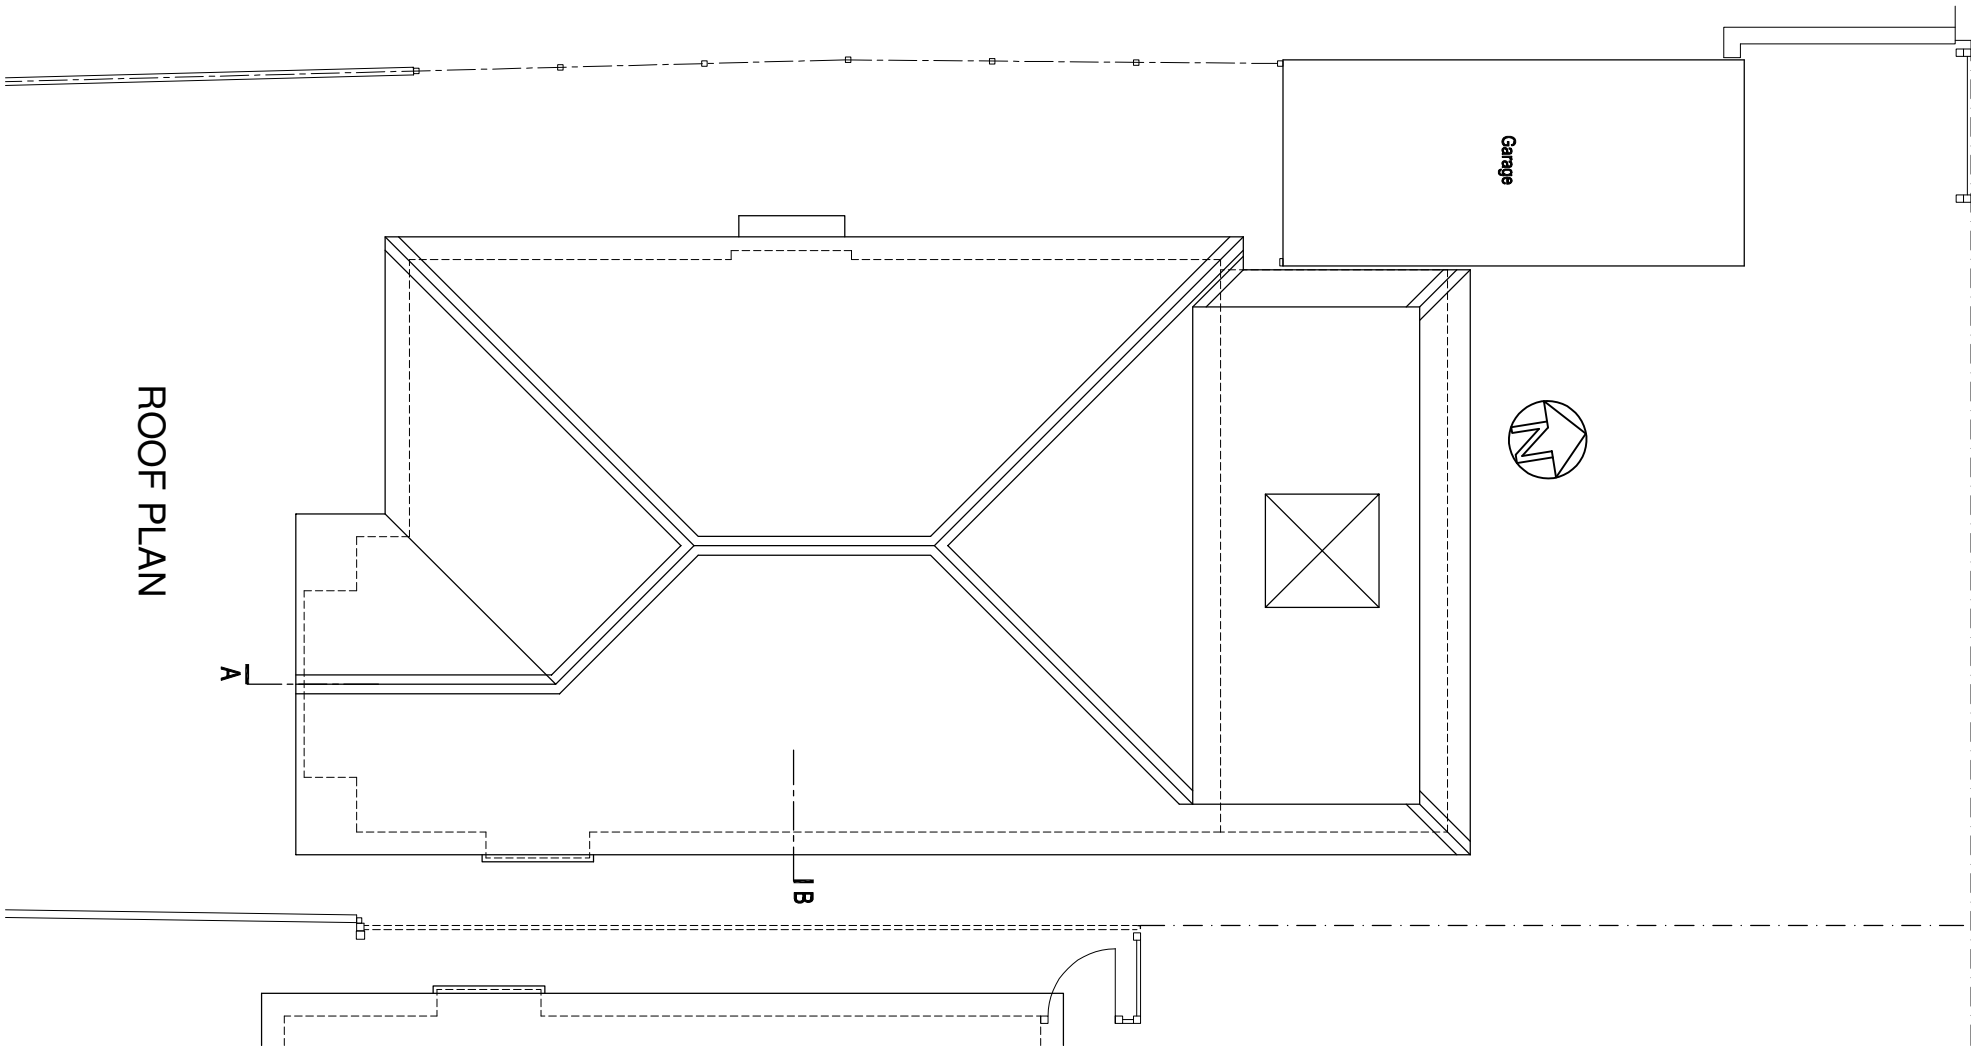

ROOF PLAN

rev.	date

These drawings should be approved by Local Authority Building Control or other appropriate checking Authority prior to commencement of the work.
No dimensions to be scaled from this drawing.
This drawing is copyright.

client Julie & Stephen Kennedy

project 6 Field Close
Lancing

drawing Proposed Plans

scale	1:100@A3	date	08.07.2026
drom	CH		

9 Kington Road
Hove, East Sussex
BN3 9TC

tel: 01 273 298317
fax: 01 273 298317
e-mail: info@clairehaighassociates.com



CH 1335 /005

rev. A