



10 metres @ 1:100 on A3

1 metre @ 1:100 on A3

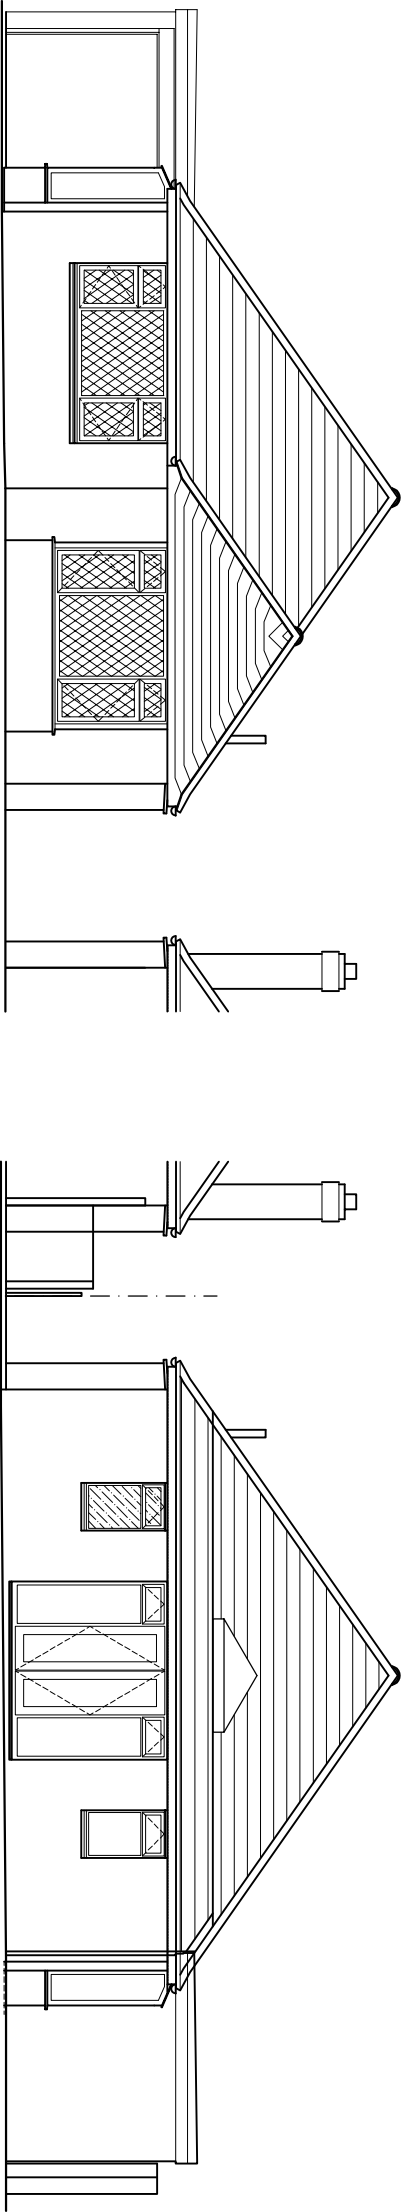


FRONT (SOUTH) ELEVATION

REAR (NORTH) ELEVATION

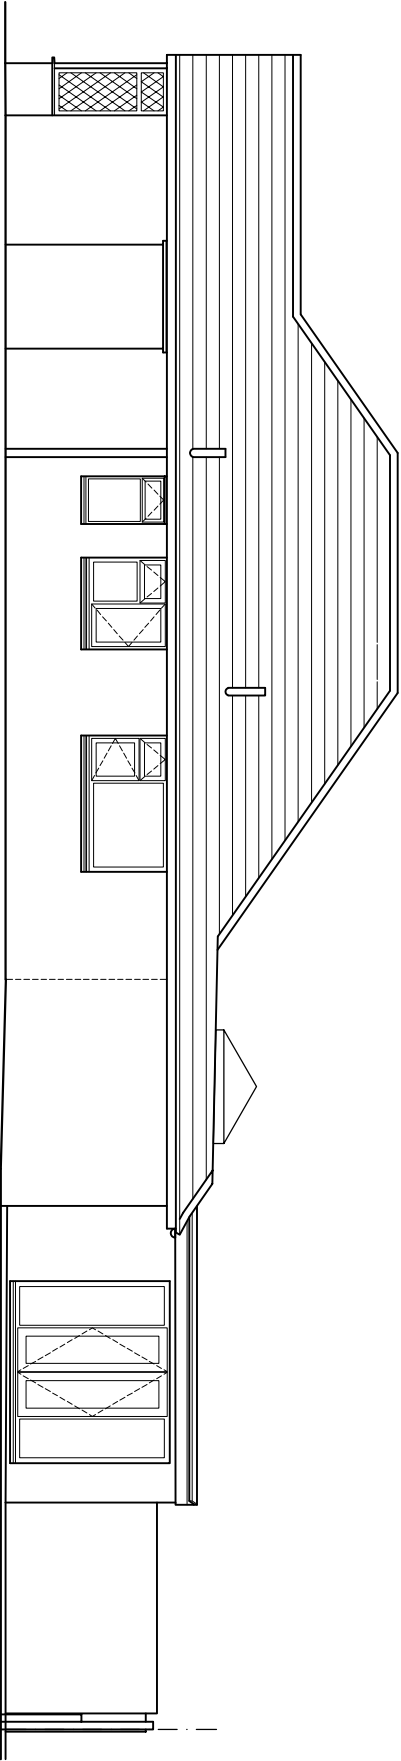

SIDE (EAST) ELEVATION

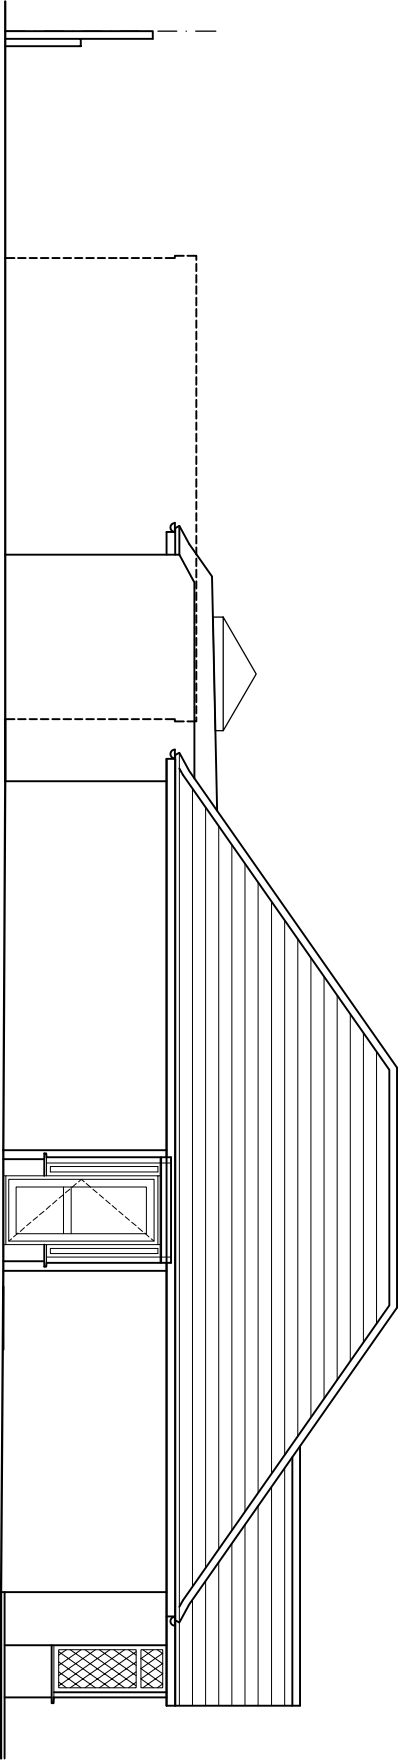

SIDE (WEST) ELEVATION

rev.	date

These drawings should be approved by Local Authority Building Control or other appropriate checking Authority prior to commencement of the work.
No dimensions to be scaled from this drawing.
All dimensions to be checked on site.
This drawing is copyright.

client

Julie & Stephen Kennedy

project

6 Field Close
Lancing

drawing

Proposed Elevations

scale	1:100@A3	date	08.07.2026
drawn	CH		

9 Kemton Road
Hove, East Sussex
BN3 9TC
tel: 01273 298217
fax: 01273 298217
e-mail: info@clairehaighassociates.com



CH 1335 /006

rev.

A