

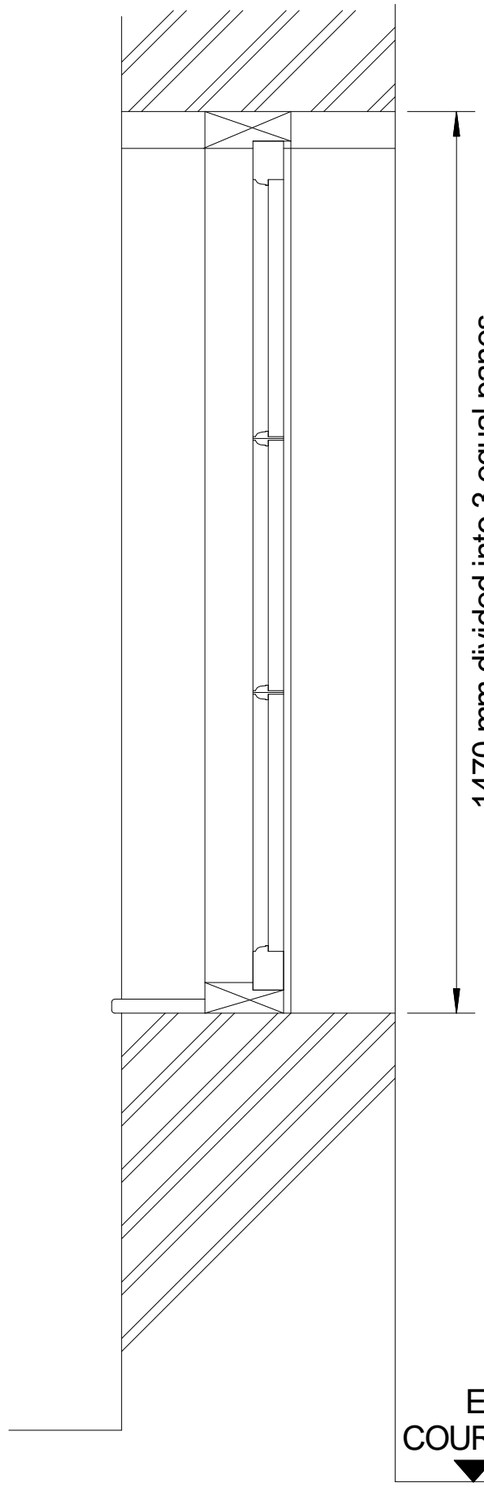


SECT A

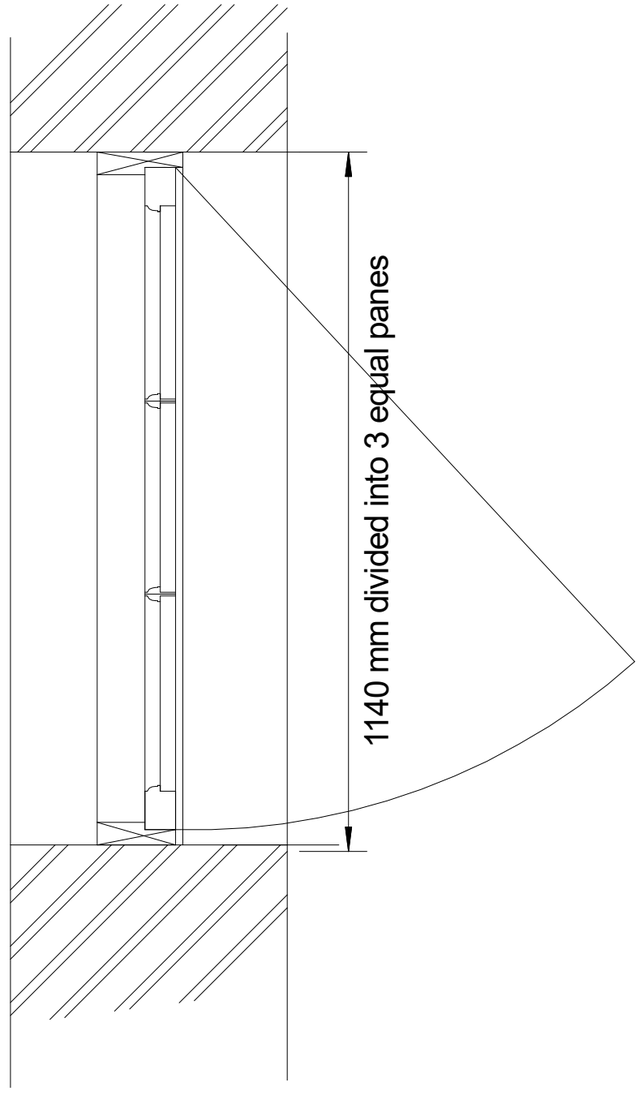


SECT B

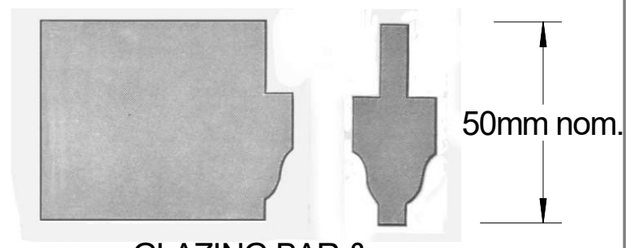

GLAZING BAR &
FRAME OVOLO
MOULDINGS (NTS)

KEY TO SECTIONS (NTS)

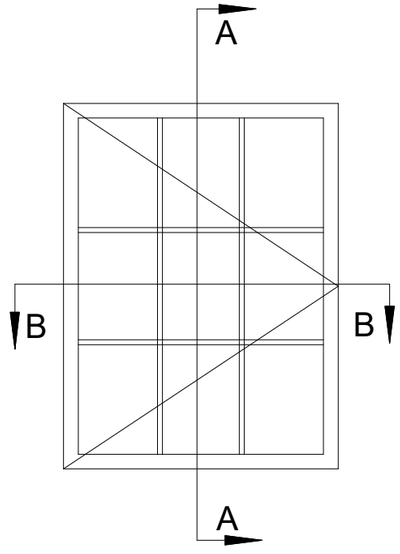

EXISTING CASEMENT WINDOW DETAILS
PUTTY GLAZED 4mm Clear

EXTERNAL
COURTYARD LEVEL

Printed 30/10/2025 13:21
Scale correct at A3 size

'AYRTON' Beach House, Worthing, BN11 2EJ
Refurbishment
Colin Irvine - irvinesisk@btopenworld.com

DWG No:CA 02	rev -	COURTYARD ACCESS DETAILS EXISTING
Scale: 1:10		
Oct 2025		