

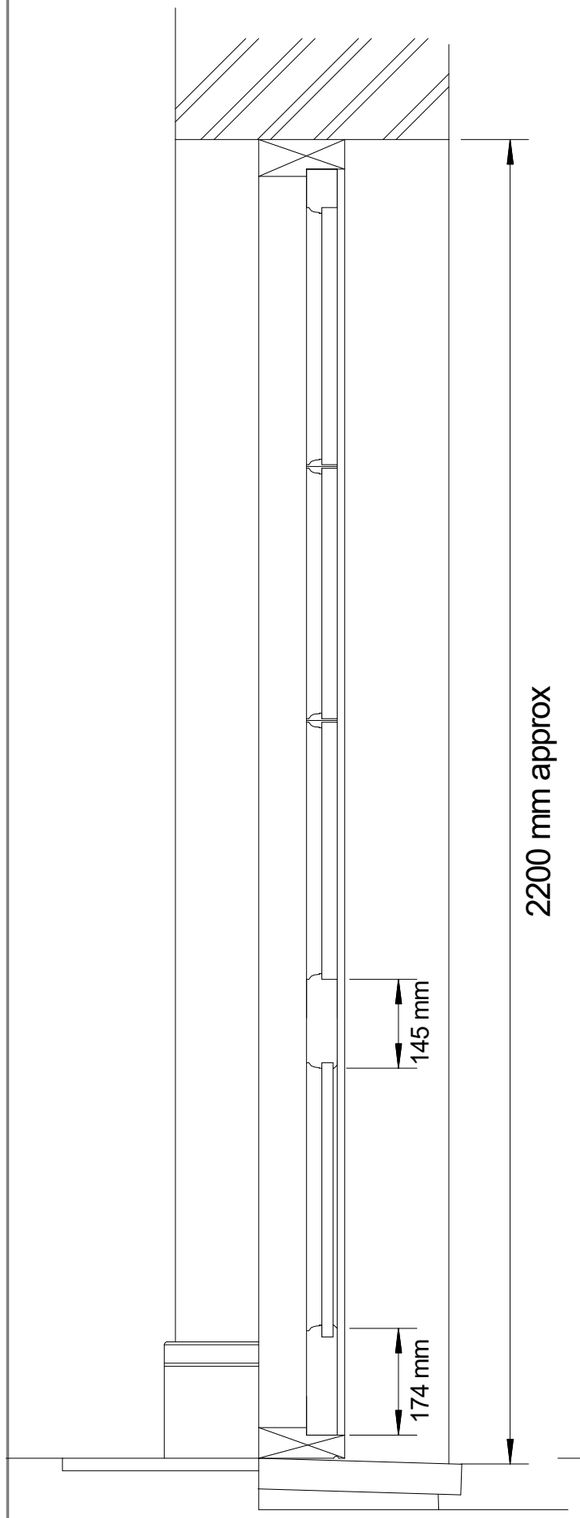



SECT A

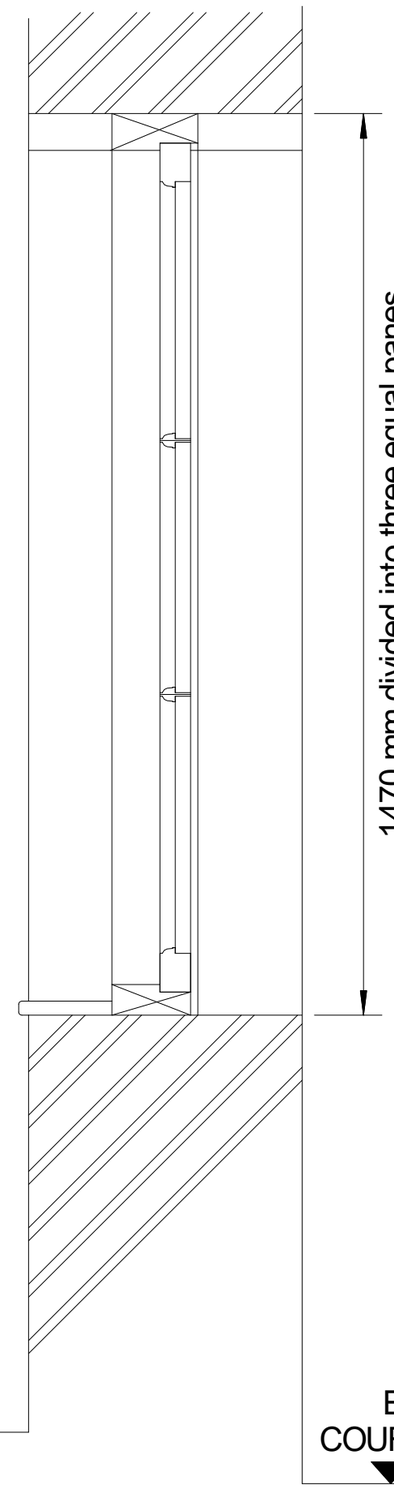


SECT B

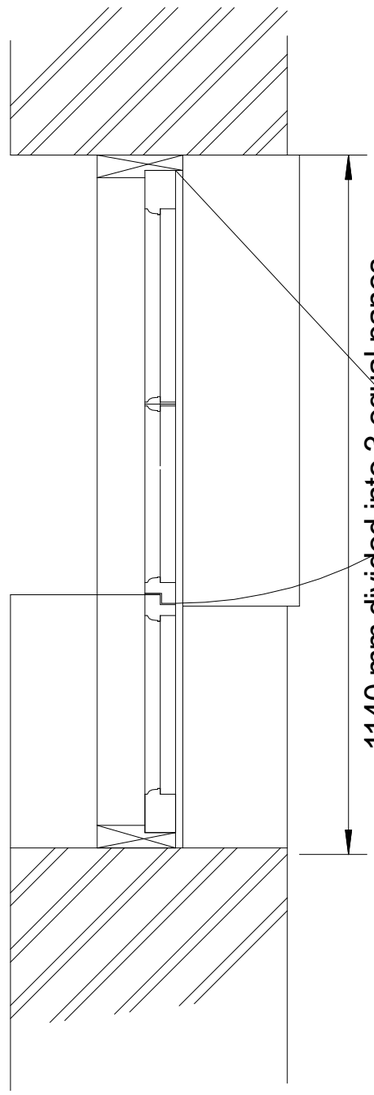

SECT C

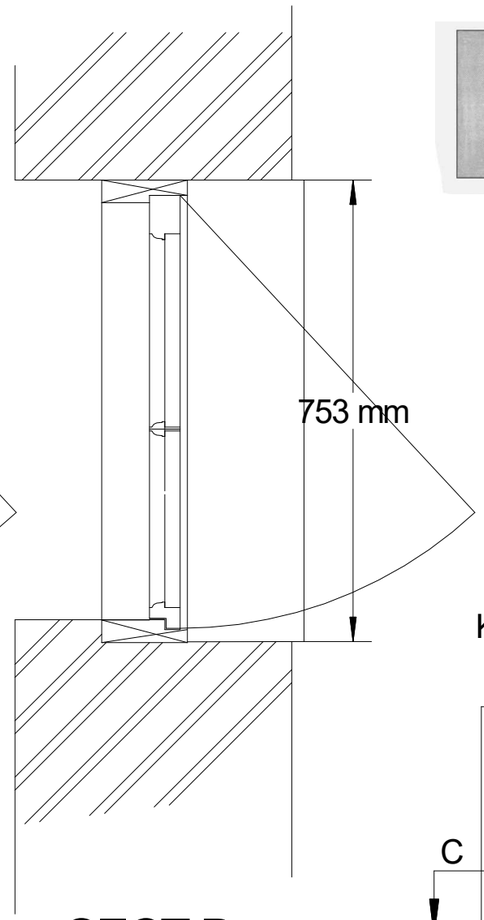


SECT D

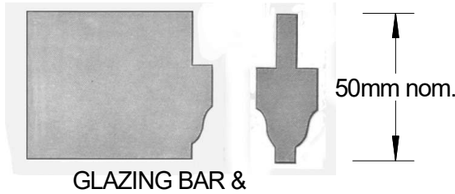

GLAZING BAR &
GLAZED FRAME
OVOLO MOULDINGS
(NTS)

KEY TO SECTIONS (NTS)

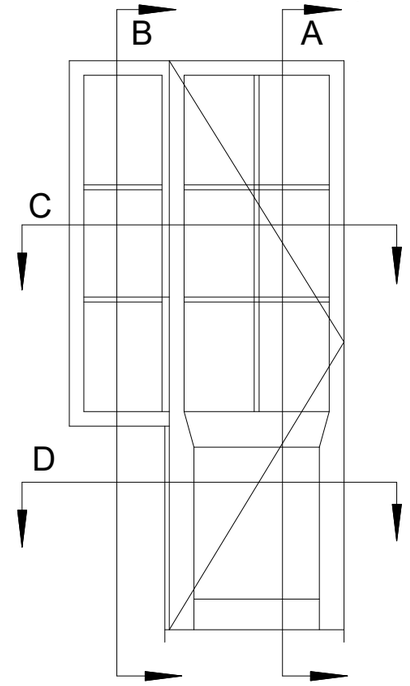

PROPOSED DOOR & SIDELIGHT DETAILS
PUTTY GLAZED 4mm Clear

Printed 30/10/2025 13:22
Scale correct at A3 size

'AYRTON' Beach House, Worthing, BN11 2EJ
Refurbishment
Colin Irvine - irvinesisk@btopenworld.com

DWG No:CA 03	rev -	COURTYARD ACCESS DETAILS PROPOSED
Scale: 1:10		
Oct 2025		