
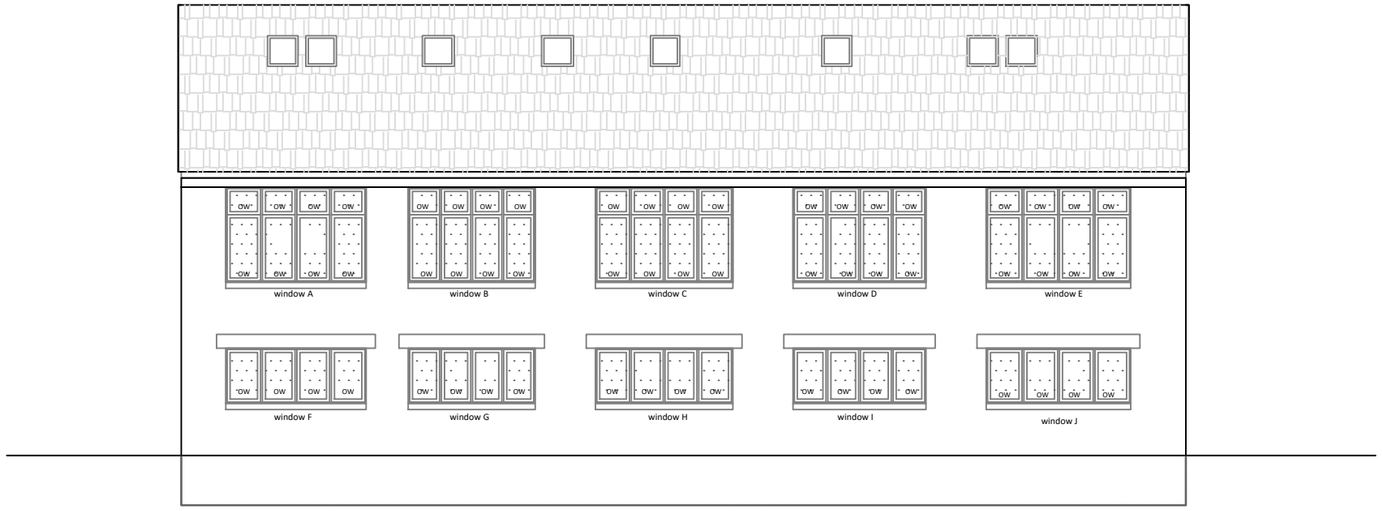


Pre Existing Rear Elevation - Obscured windows

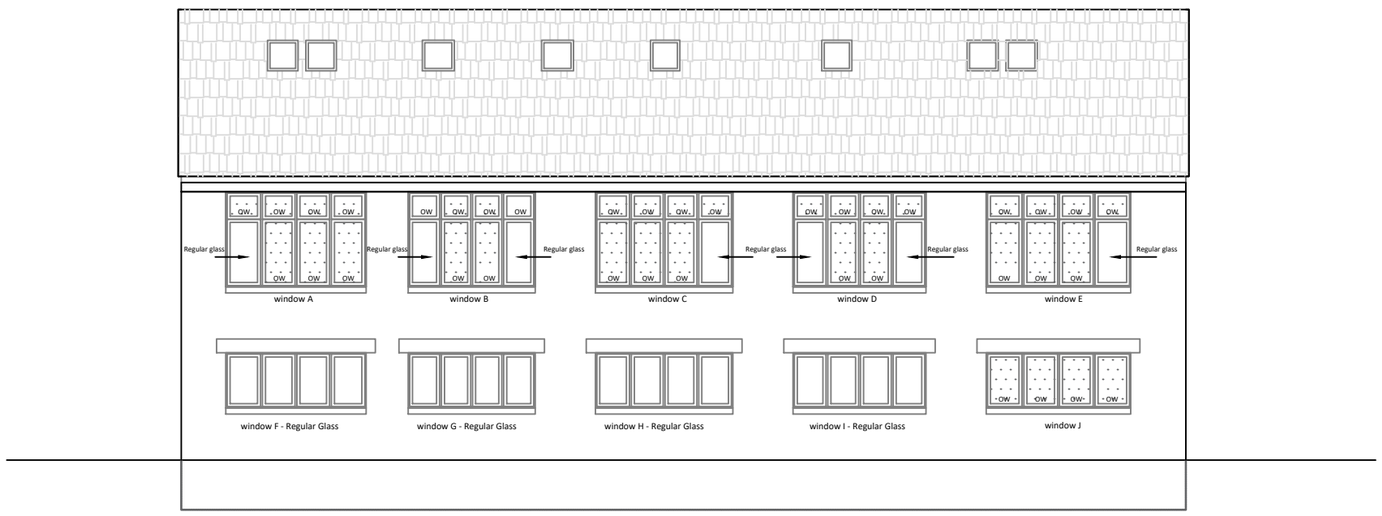

Existing Rear Elevation

Key:
OW - Obscured windows

VITCO
PLANNING AND ARCHITECTURE
21 Lewston Place London N16 6RJ
020 35149817 M: 07506924401
E: info@vitcoplanning.co.uk

PROJECT:
26A & 26B North Street
Worthing, BN11 1DU

TITLE:
Pre Existing and Existing Elevations

DATE:
23/10/2025

DWG NO: R01
REV: 01

NOTE: The drawings are for idea or planning purposes only, professional knowledge is required to be approved before any kind of work. All dimensions to be checked on site.

0 5M

SCALE: 1:100 at A3