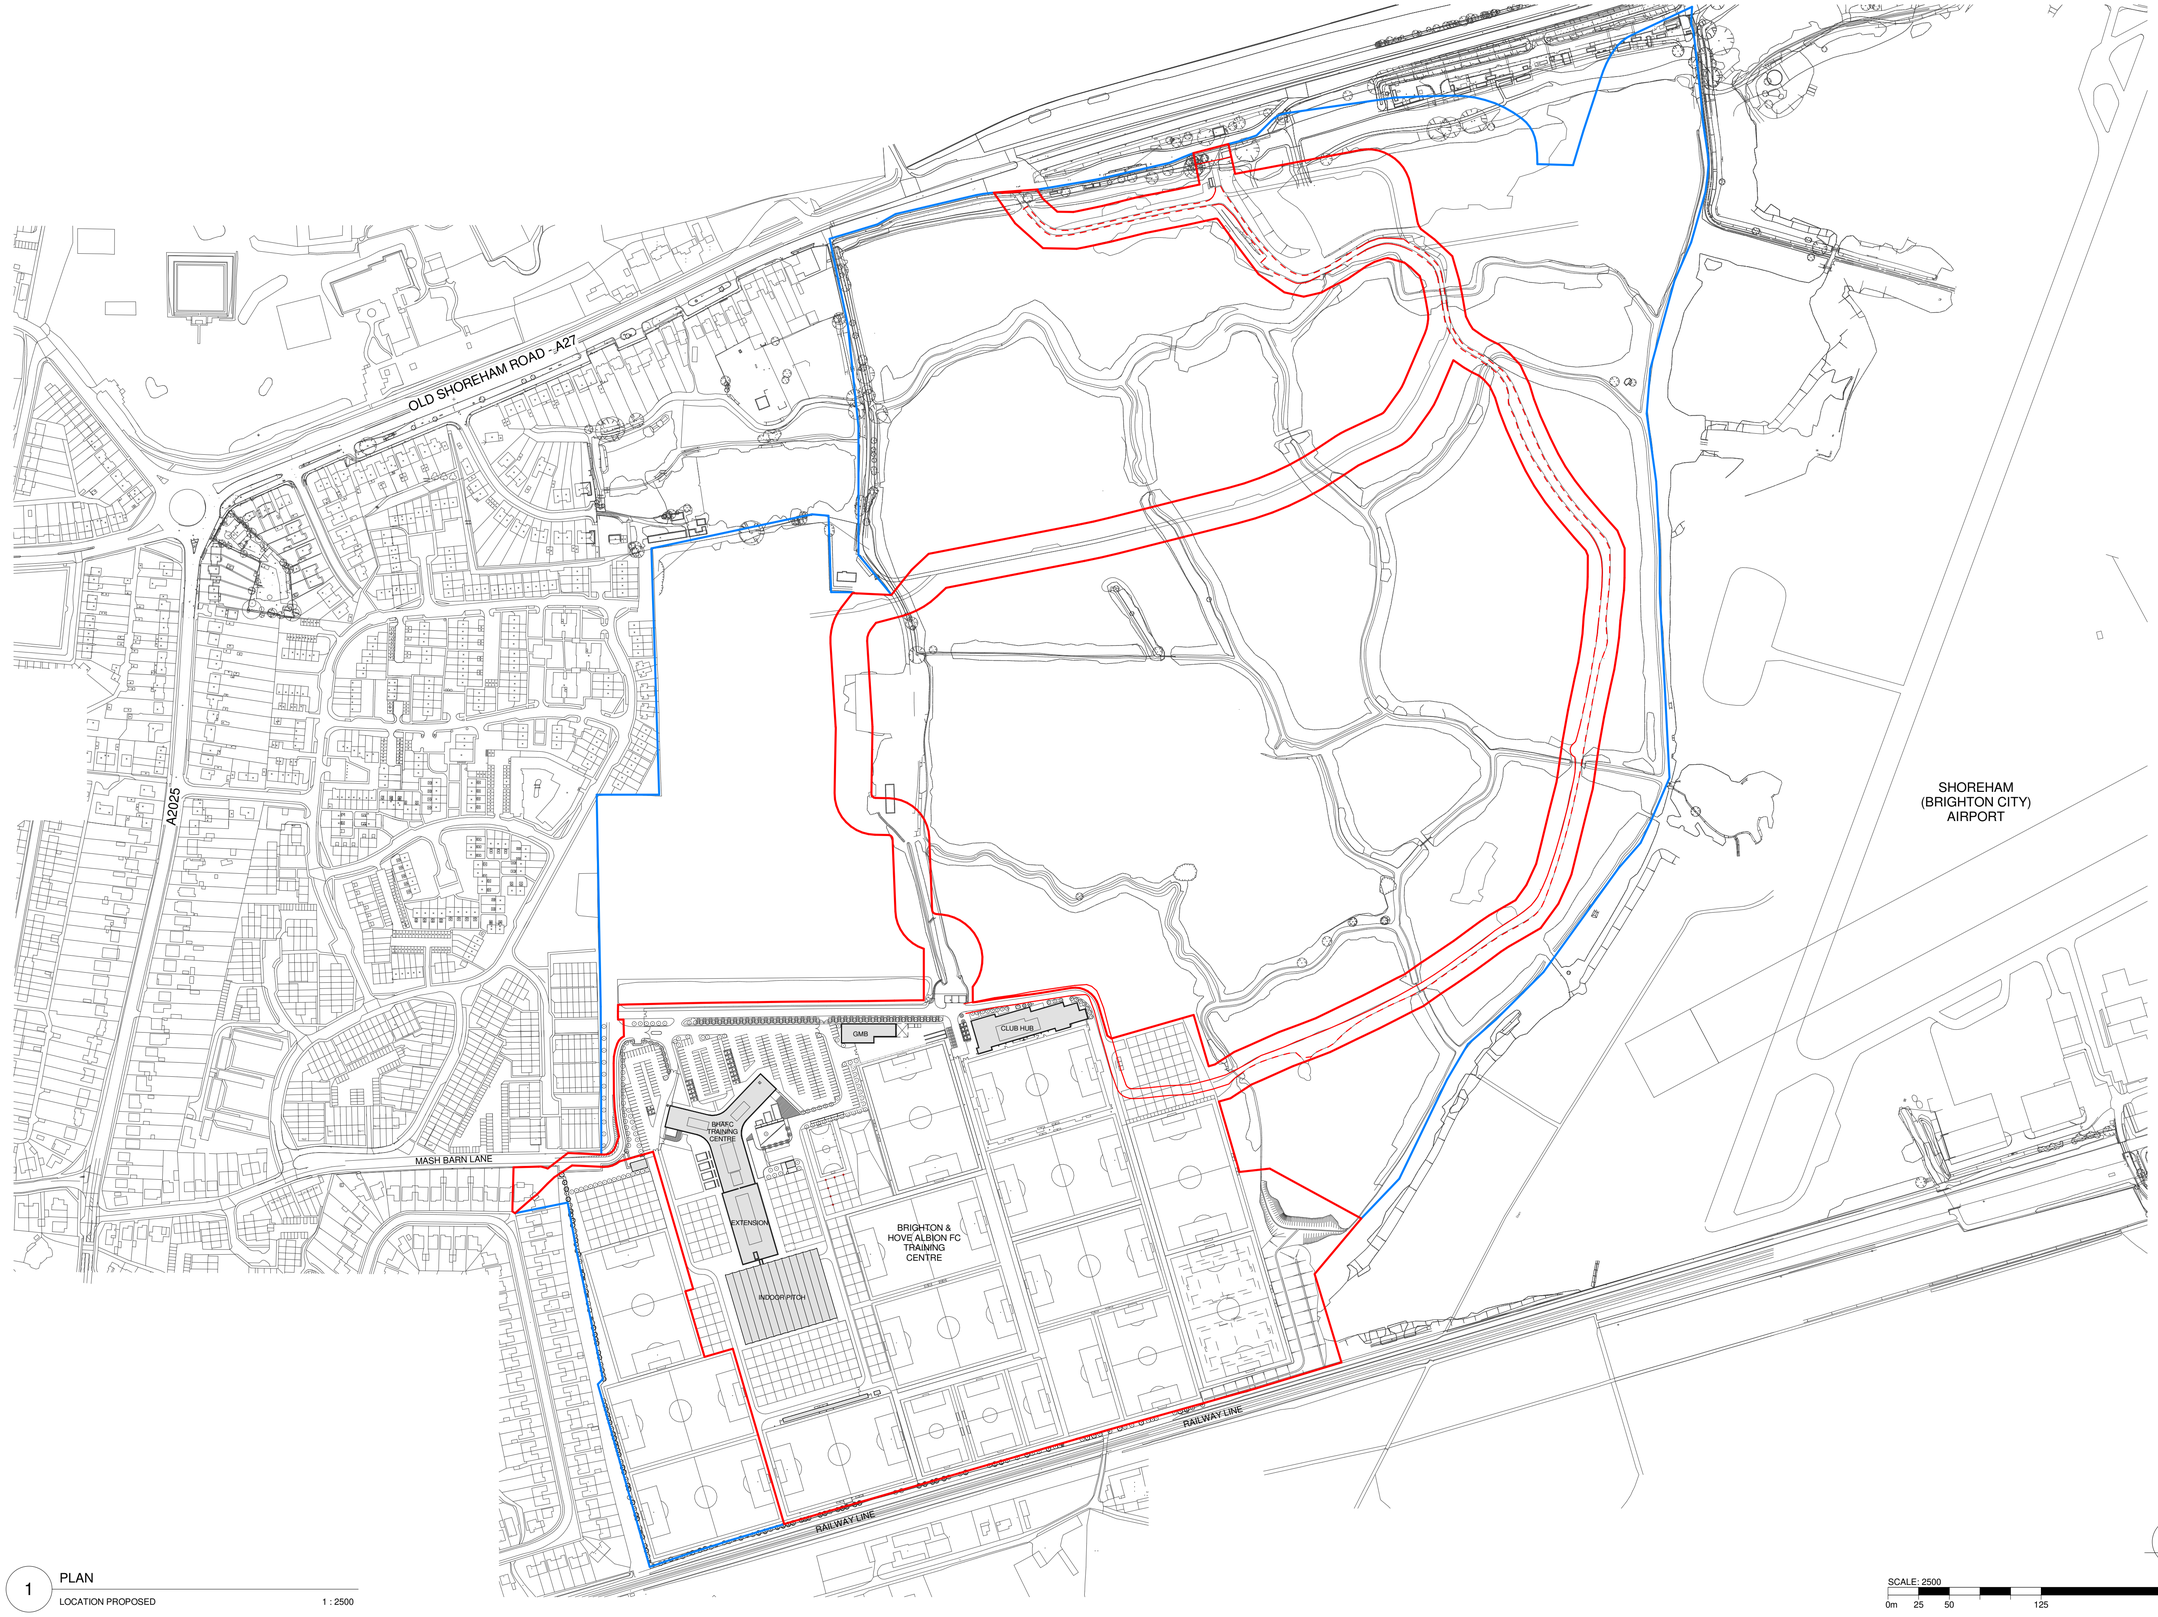


1 PLAN

LOCATION PROPOSED 1 : 2500

SCALE: 2500

0m 25 50 125 250

All rights reserved. KSS asserts its rights under the Copyright, Designs and Patents Act 1988. (Unless otherwise agreed in writing).

Do not scale this drawing or associated computer digital data, and use figured dimensions only.
All dimensions are in millimetres and levels in metres unless noted otherwise.
All dimensions should be checked on site prior to works commencing.
Any discrepancies or items where dimensions cannot be determined should be reported to KSS.
Revision clouds on drawing refer to changes against previous revision.

REVISIONS

REV	DATE	DESCRIPTION	DRWN	CHKD
P1	18.01.19	ISSUE FOR PLANNING	MVB	DR
P2	06.12.19	ISSUE FOR PLANNING	MVB	DR
P3	14.04.21	ISSUE FOR PLANNING	AM	DR

REVISION NOTES

UPDATED PROPOSED SITE GROUND REFERENCE; COVERED WALKWAY | GATE ACCESS POINT | PARENT'S LOUNGE EXTERNAL COVERED AREA | CLUB HUB SECURITY POINTS AND FENCING

GENERAL NOTES AND LEGEND

GENERAL KEY:

- APPLICATION BOUNDARY
- OWNERSHIP BOUNDARY

KSS
London 1 James Street London W1U 1DR
Kent 7 Blighs Walk Sevenoaks TN13 1DB
KSSGROUP.COM T+44(0)20 7907 2222

CLIENT

THE COMMUNITY STADIUM LTD

PROJECT

BHAFC TRAINING GROUND
EXTENSION & CLUB HUB

DRAWING TITLE

LOCATION PLAN
PROPOSED

DRAWING DATA & REFERENCE

Scale	Sheet Format	Drawn By	Date Drawn
1 : 2500	@ A1	MVB	09.11.18
File Ref		Checked By	Date Checked
18827-KSS-TC-ZZ-M3-A-0001		DR	14.04.21
Status		Suitability	Revision
FOR PLANNING		S2	P3

Project Ref.	Originator	Vol.	Level	Type	Role	Series & Sequence
18827	KSS	ZZ	Z0	DR	A	9002