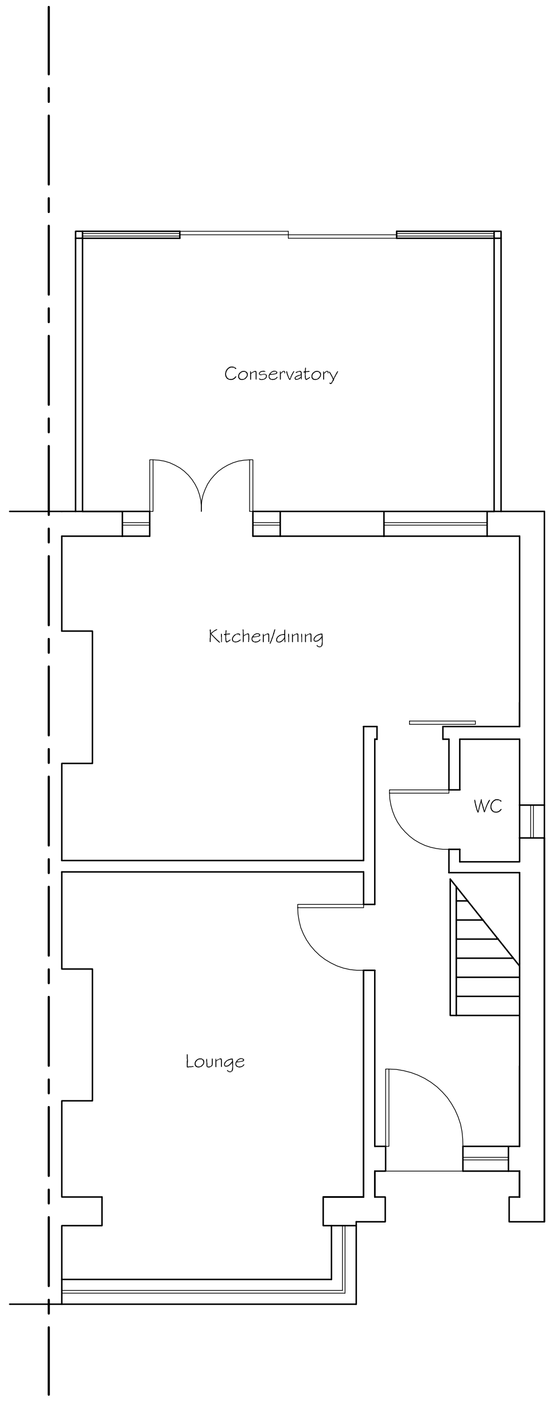

Existing Ground Floor Plan

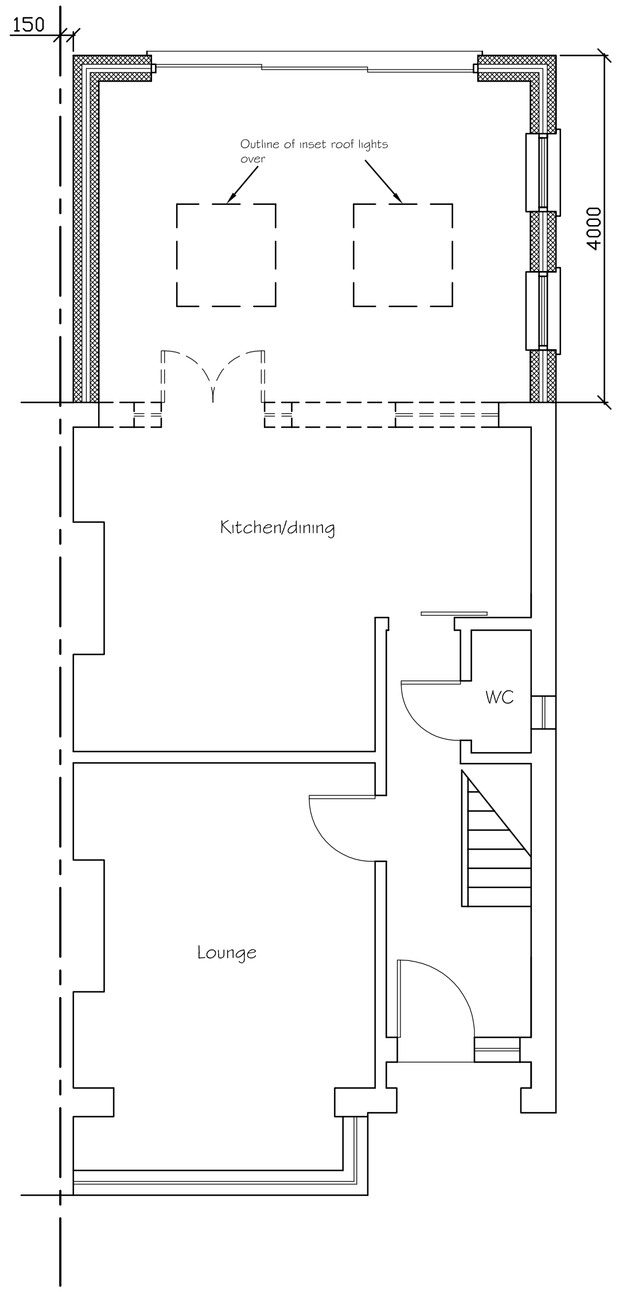

Proposed Ground Floor Plan

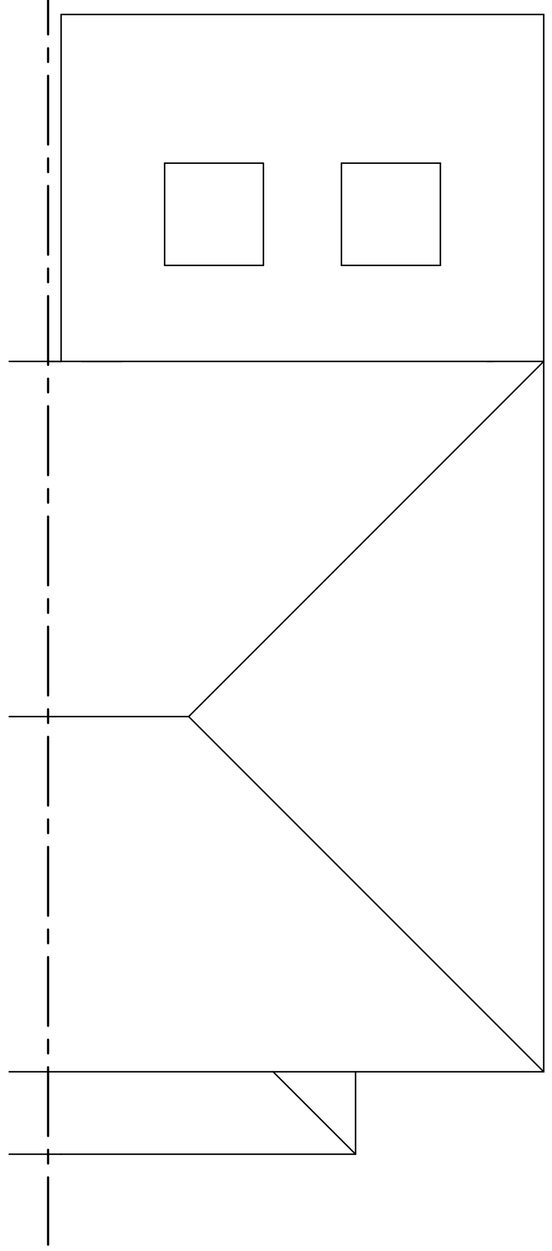

Proposed Ground Floor Plan

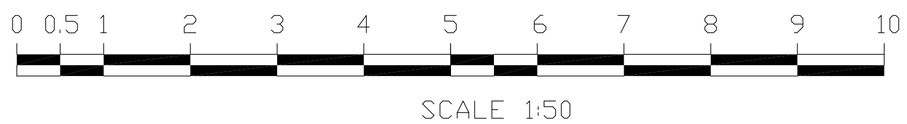

SCALE 1:50

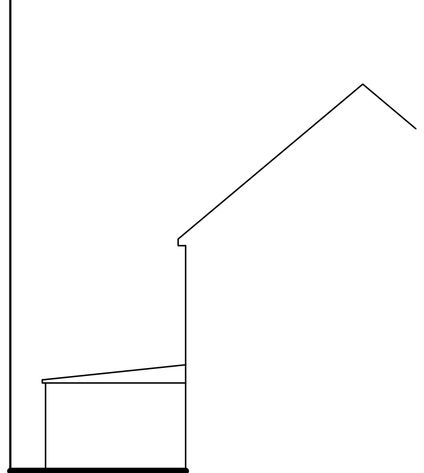

Existing Side (West) Elevation

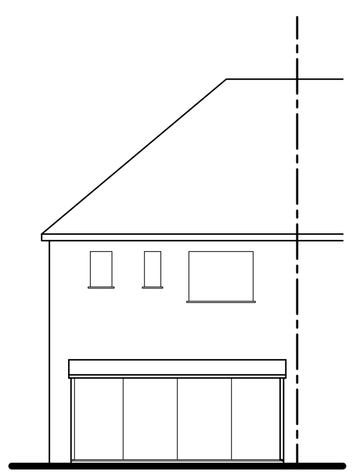

Existing Rear (North) Elevation

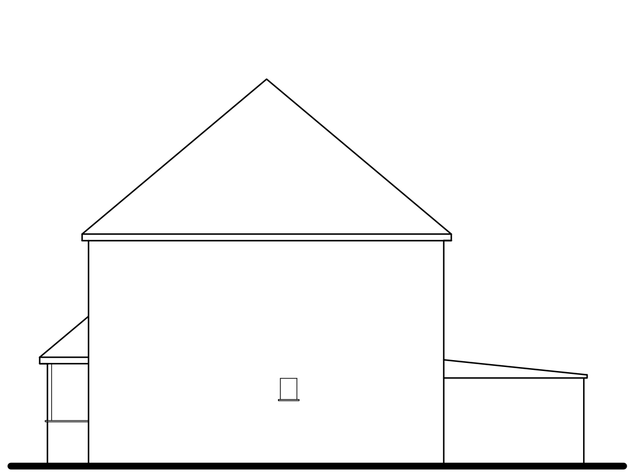

Existing Side (East) Elevation

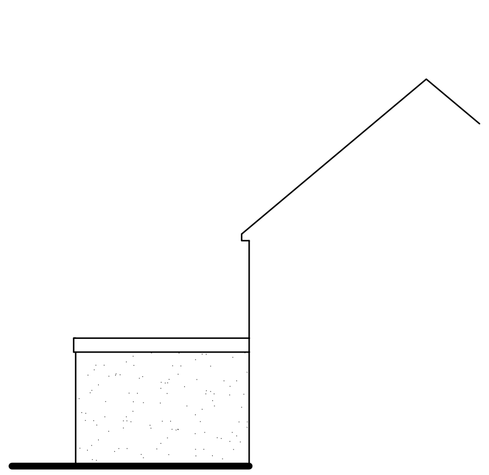

Proposed Side (West) Elevation

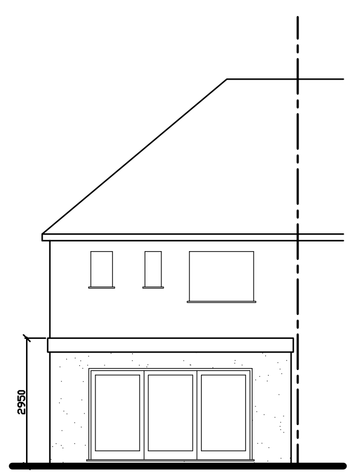

Proposed Rear (North) Elevation

Note: all materials to match existing

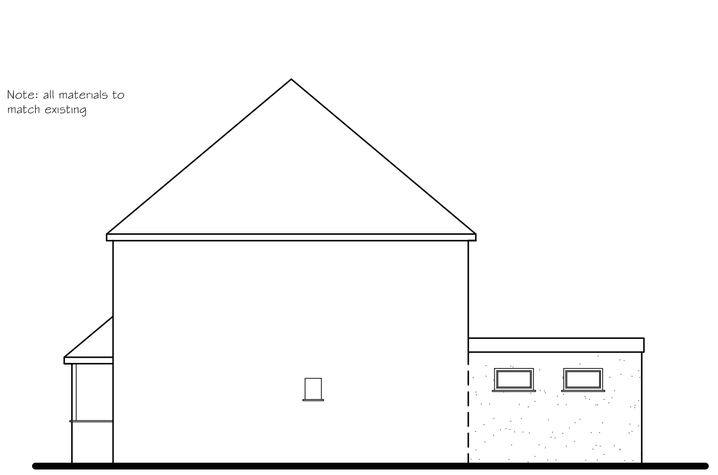

Proposed Side (East) Elevation

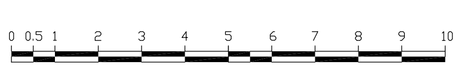

SCALE 1:100

Tony Rogers
Building Consultants
Address: 40 Dawn Crescent, Upper Beeding
West Sussex, BN44 3WH
Telephone: 01903 815225 Fax: 01903 815225

Rev.	Date:	Revision Description:
A	March 19	Extension reduced in width and roof lights altered

Client: Miss L Atkins

Address: 14 Culver Road
Lancing
West Sussex
BN15 9AX

Project: Proposed single storey rear extension

Scale: 1:50 1:100
Paper Size A1

Date: January 2019

Drawing No: 19/1341/01

Drawn By: AWR

Revision: A