

PAPER SIZE – A4

ADUR & WORTHING PLANNING SERVICES
PLAN AWDM/ 0049/12
DATE VALID 20.01.2012

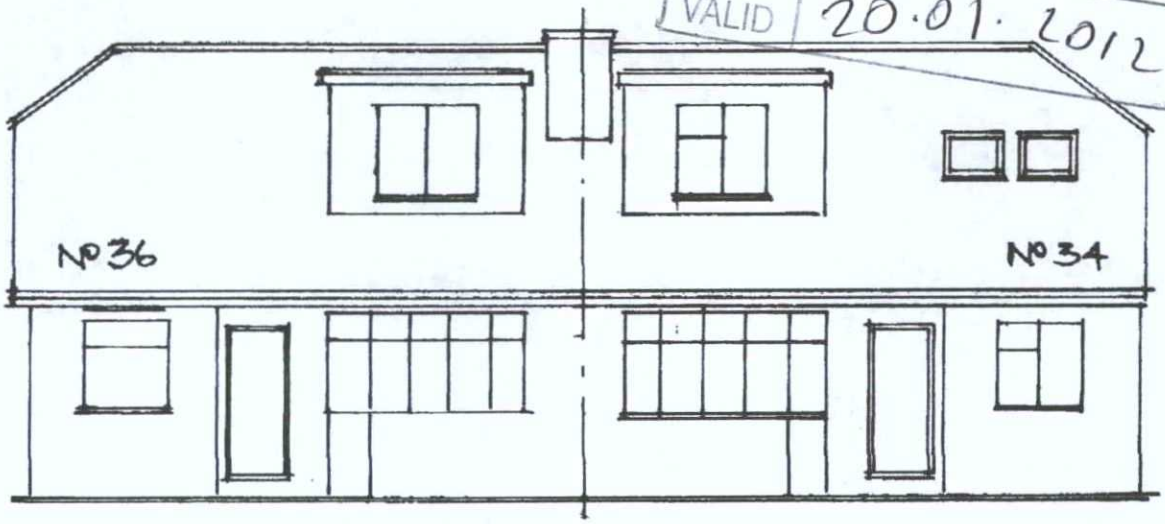


PROPOSED FRONT ELEVATION

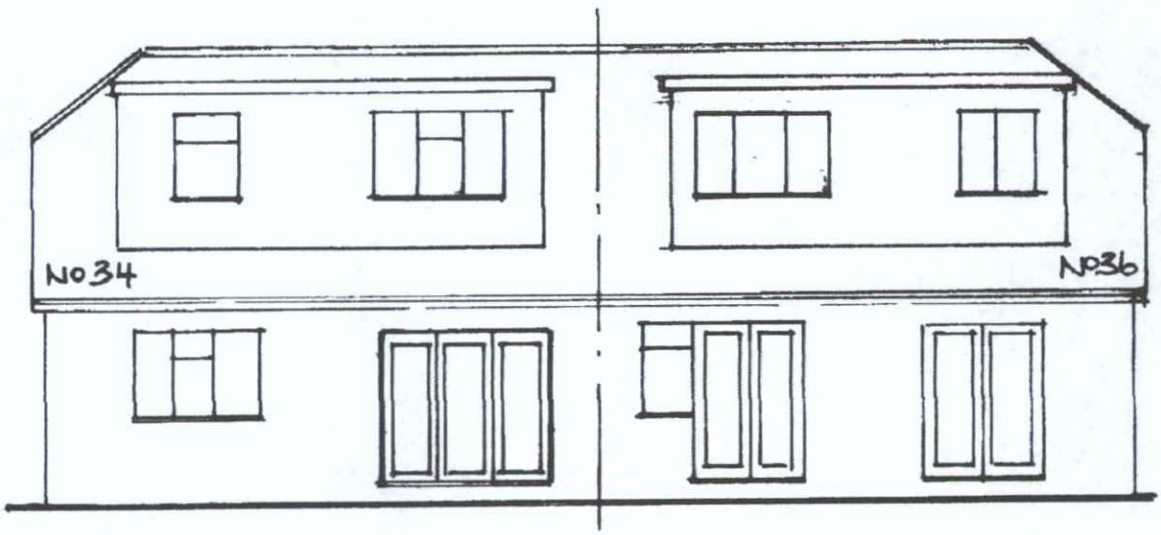

PROPOSED REAR ELEVATION

ELEVATION SCALE BAR 1:100

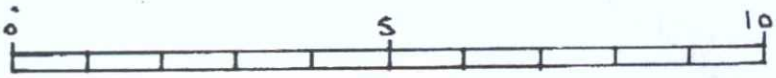

CLIENT: MR & MRS D. MCKINLAY	DRAWING TITLE. PROPOSED LOFT CONVERSION SHOWING RELATIONSHIP WITH NEIGHBOURING PROPERTY.
34 FAIRFIELD CLOSE SHOREHAM-BY-SEA BN43 6BH.	
SCALE 1:100 / DATE 17.1.2012	DRAWING No DGM/002