20/12/2011 14:14:20

ORIGINAL SIZE OF THIS DRAWING IS A3

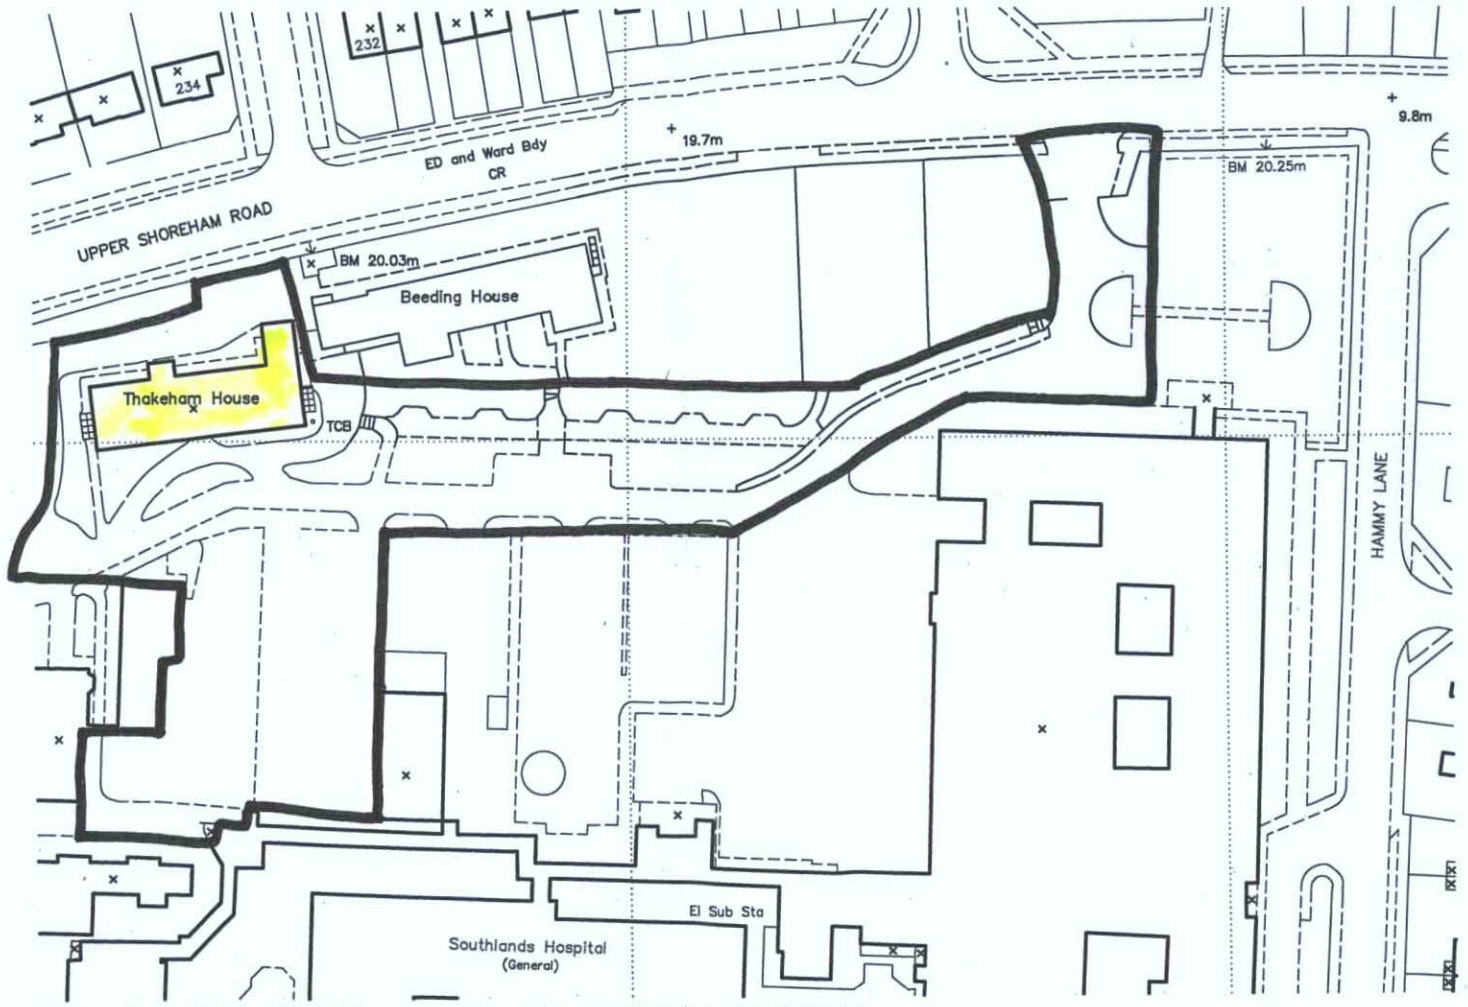

Crown Copyright. All rights reserved. Licence Number 100020449

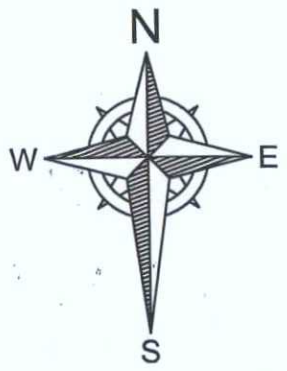

ADUR & WORTHING PLANNING SERVICES

PLAN	AWDM/ 1090/11
DATE VALID	21/12/11

© COPYRIGHT – ALL RIGHTS RESERVED

REV.	DATE	REVISIONS
A.	20 DEC 11	UPDATE.

NOTES: 1. DO NOT SCALE FROM THIS DRAWING. 2. ALL DIMENSIONS AND LEVELS TO BE CHECKED ON SITE BEFORE CARRYING OUT WORK. 3. ALL DISCREPANCIES TO BE REPORTED TO THE ARCHITECT BEFORE CARRYING OUT WORK. 4. READ WITH OTHER CONTRACT DOCUMENTS 5.IF IN DOUBT ASK. COPY RIGHT & OWNERSHIP OF THIS DRAWING AND THE DESIGN OF THE BUILDING SHOWN ON THIS DRAWING IS VESTED IN THE ARCHITECTS WHOSE PRIOR WRITTEN CONSENT IS REQUIRED FOR ITS USE, REPRODUCTION OR FOR COPYING TO ANY THIRD PARTY.

E-mail info@admarchitects.co.uk
web site www.admarchitects.co.uk

PROJECT
THAKEHAM HOUSE,
SOUTHLANDS HOSPITAL, SHOREHAM.

DRAWING TITLE
LOCATION PLAN

CLIENT
GPI

COMPUTER FILE NAME DWG.DWG
ORIGINAL SIZE OF THIS DRAWING IS A3
DRAWING NUMBER

DRAWN	CHECKED	DATE	SCALE – AS SCALE RODS	PROJECT NUMBER	ACTUAL DRAWING NUMBER	REVISION
DCH	MB	FEB'10	1:1250	1382	01	A

PARK SURGERY, ALBION WAY, HORSHAM, WEST SUSSEX, RH12 1BG, UNITED KINGDOM. TEL. 01403 217317 FAX 07092 810496

ARCHITECTS
DESIGN
&
MANAGEMENT