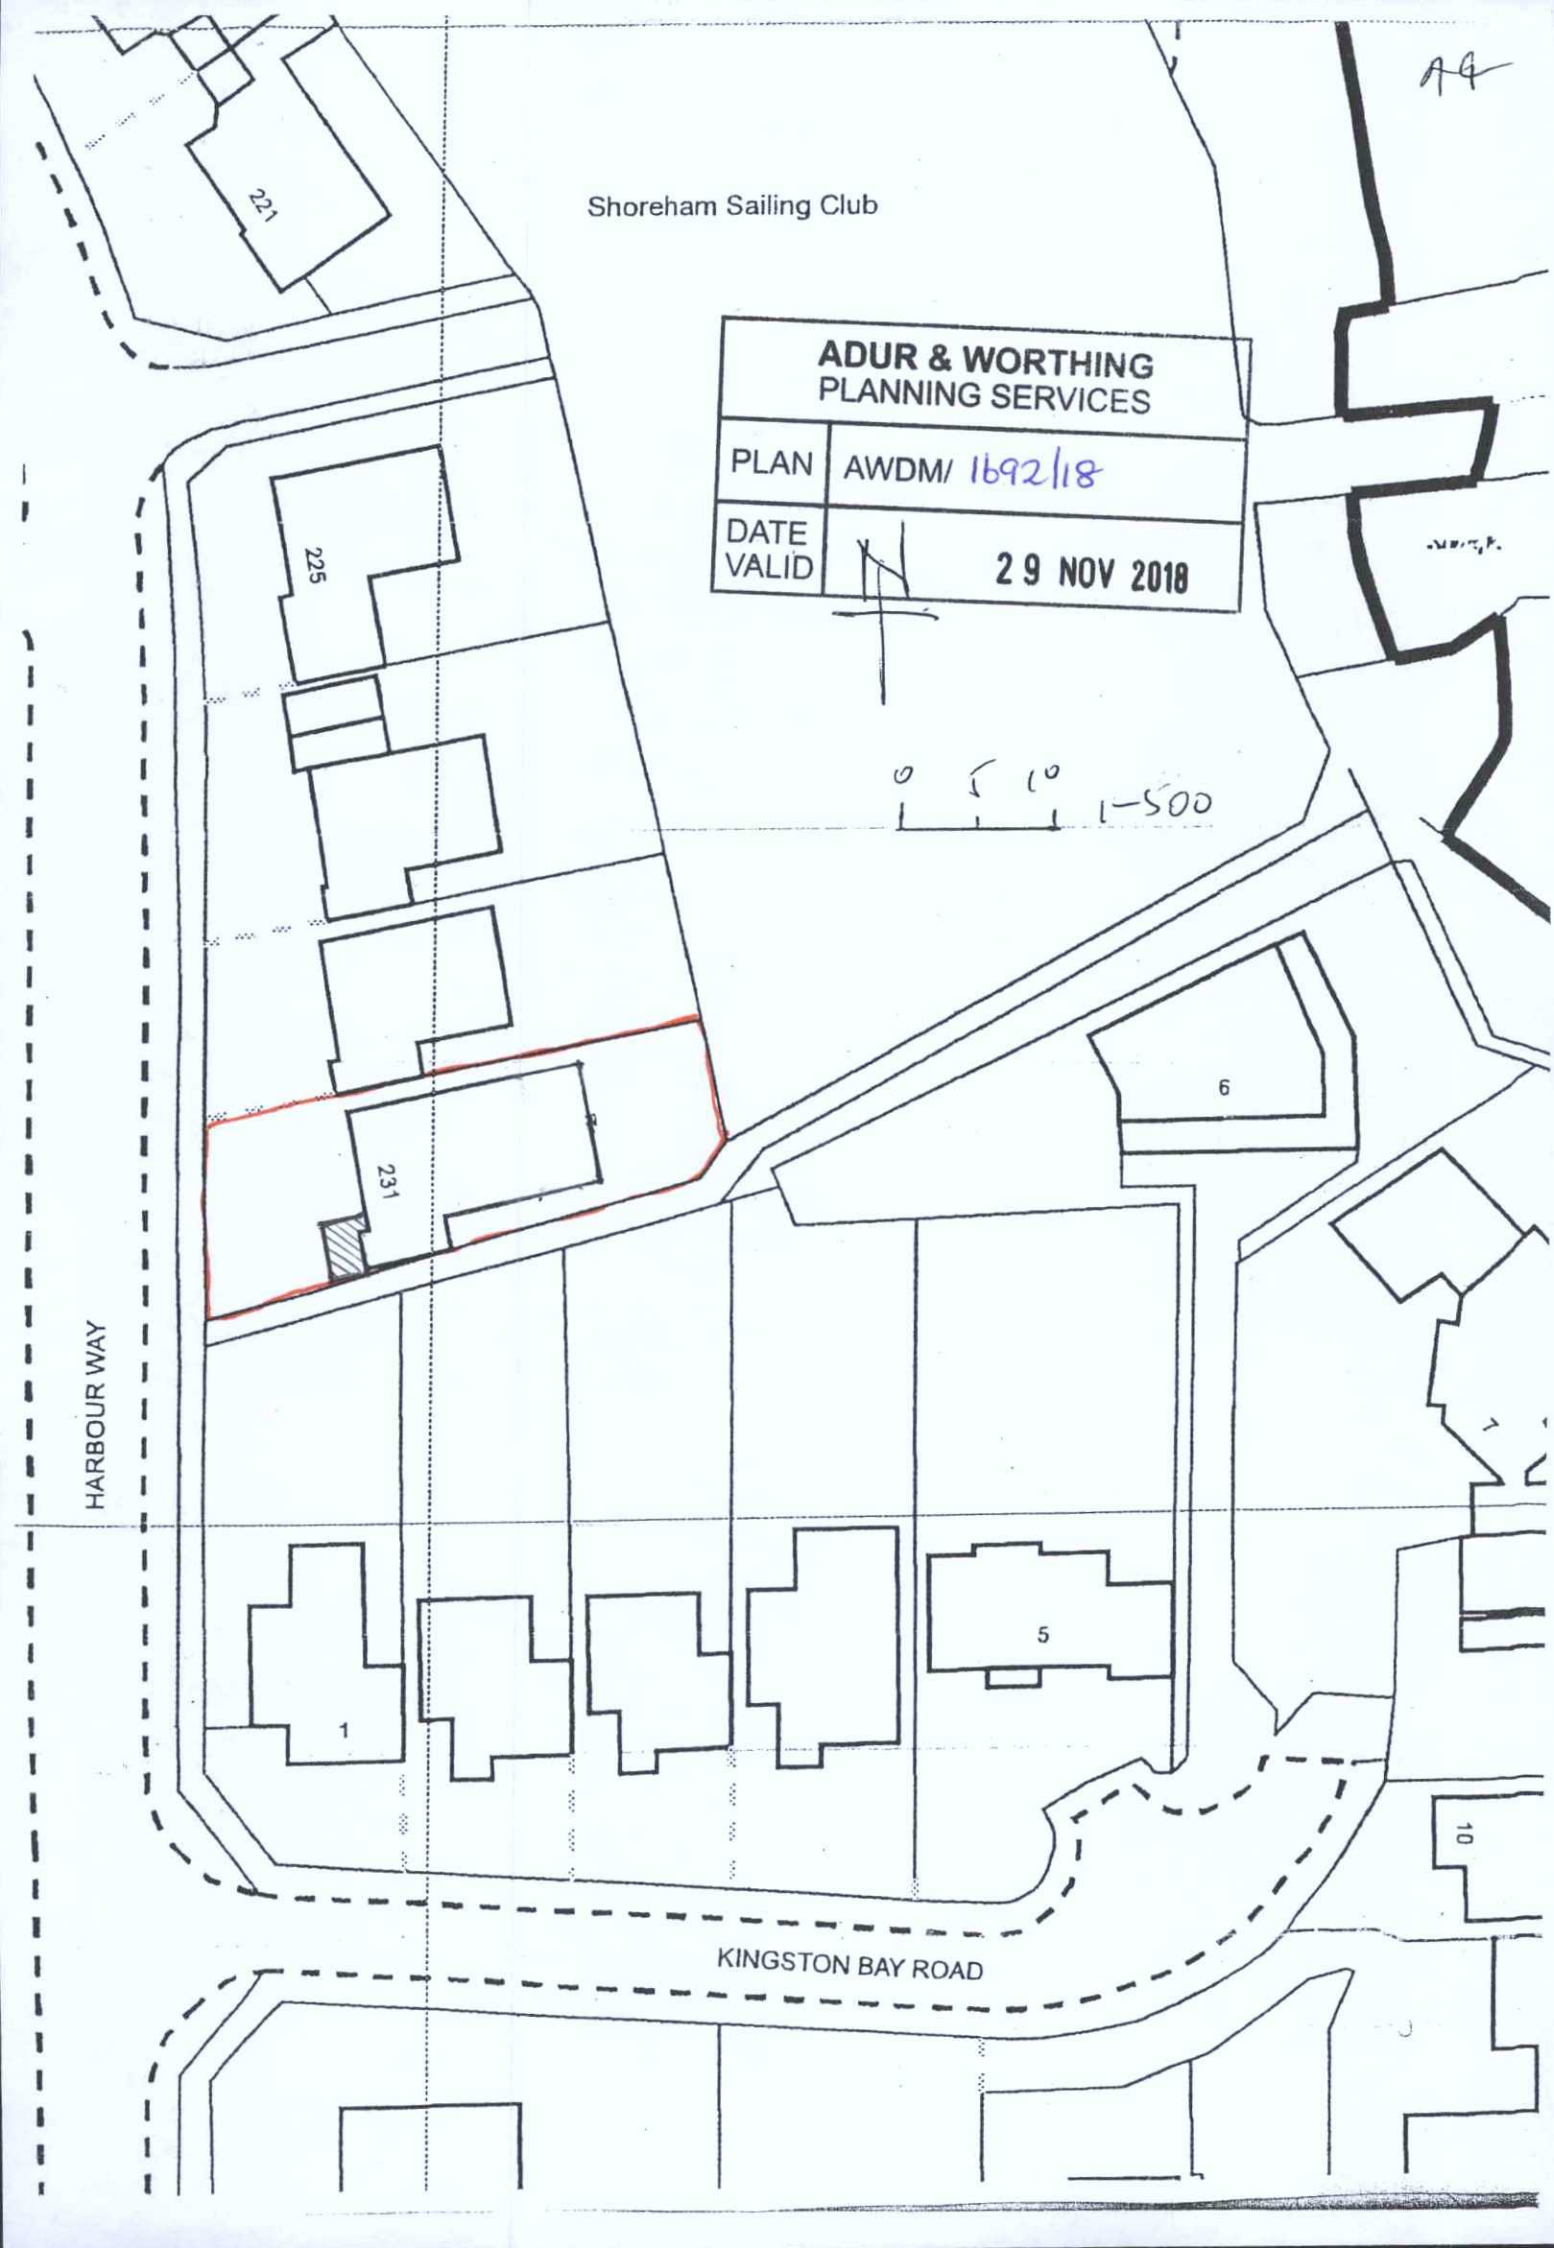
A4
Shoreham Sailing Club
ADUR & WORTHING
PLANNING SERVICES
PLAN AWDM/ 1692/18
DATE VALID 29 NOV 2018
0 5 10
1-500
221
225
231
6
5
1
10
HARBOUR WAY
KINGSTON BAY ROAD