231 Harbour Way

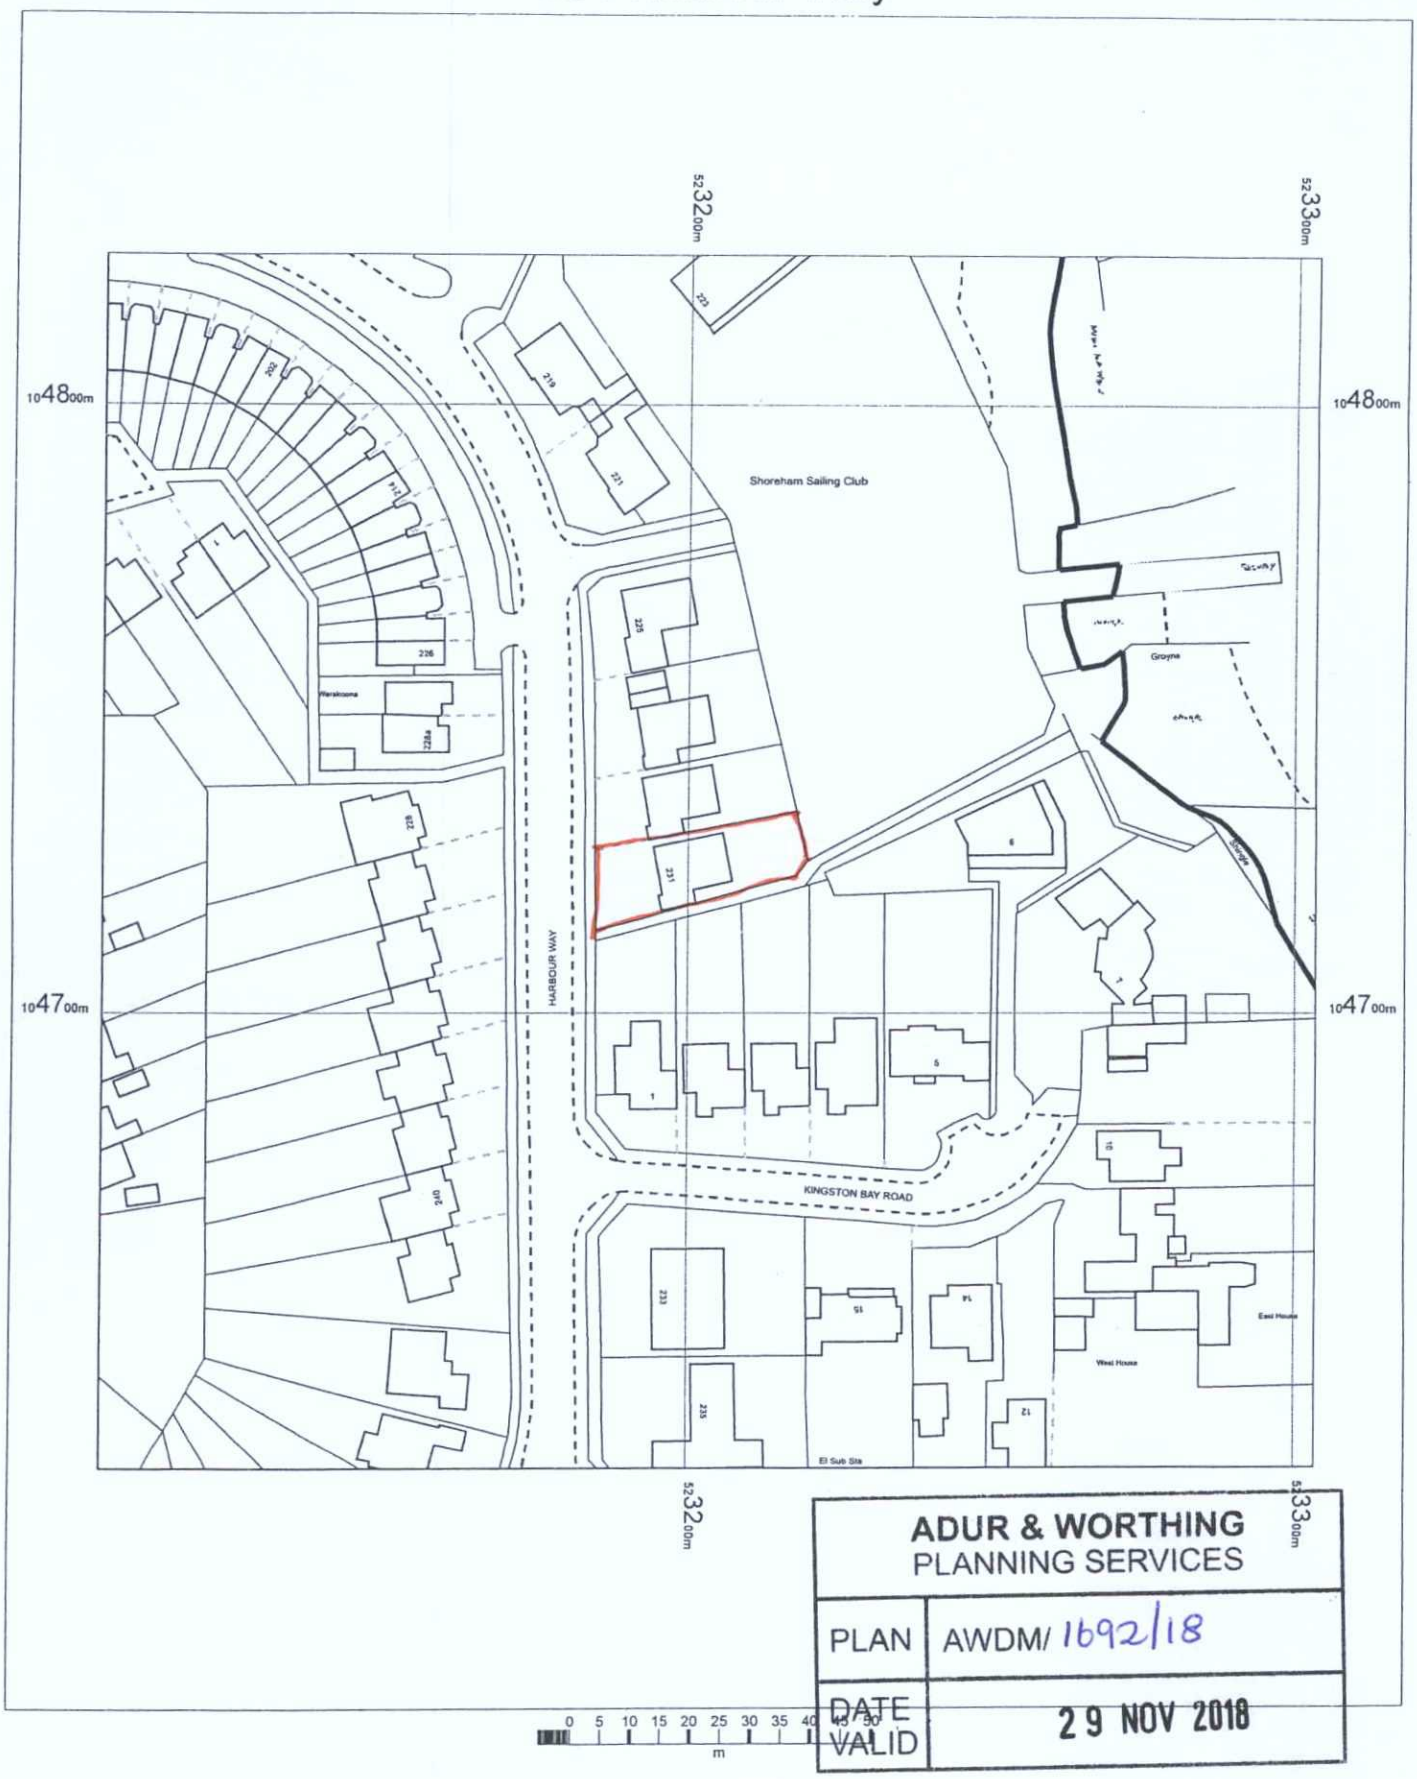

ADUR & WORTHING
PLANNING SERVICES

PLAN	AWDM/ 1692/18
DATE VALID	29 NOV 2018

N

OS MasterMap 1250/2500/10000 scale
21 January 2014, ID: BW1-00289480
www.blackwellmapping.co.uk

1:1250 scale print at A4, Centre: 523204 E, 104725 N

©Crown Copyright Ordnance Survey. Licence no. 100041040

Mapping sourced from Ordnance Survey®

BLACKWELL'S
www.blackwellmapping.co.uk
TEL: 0117 926 2322
maps.bristol@blackwell.co.uk