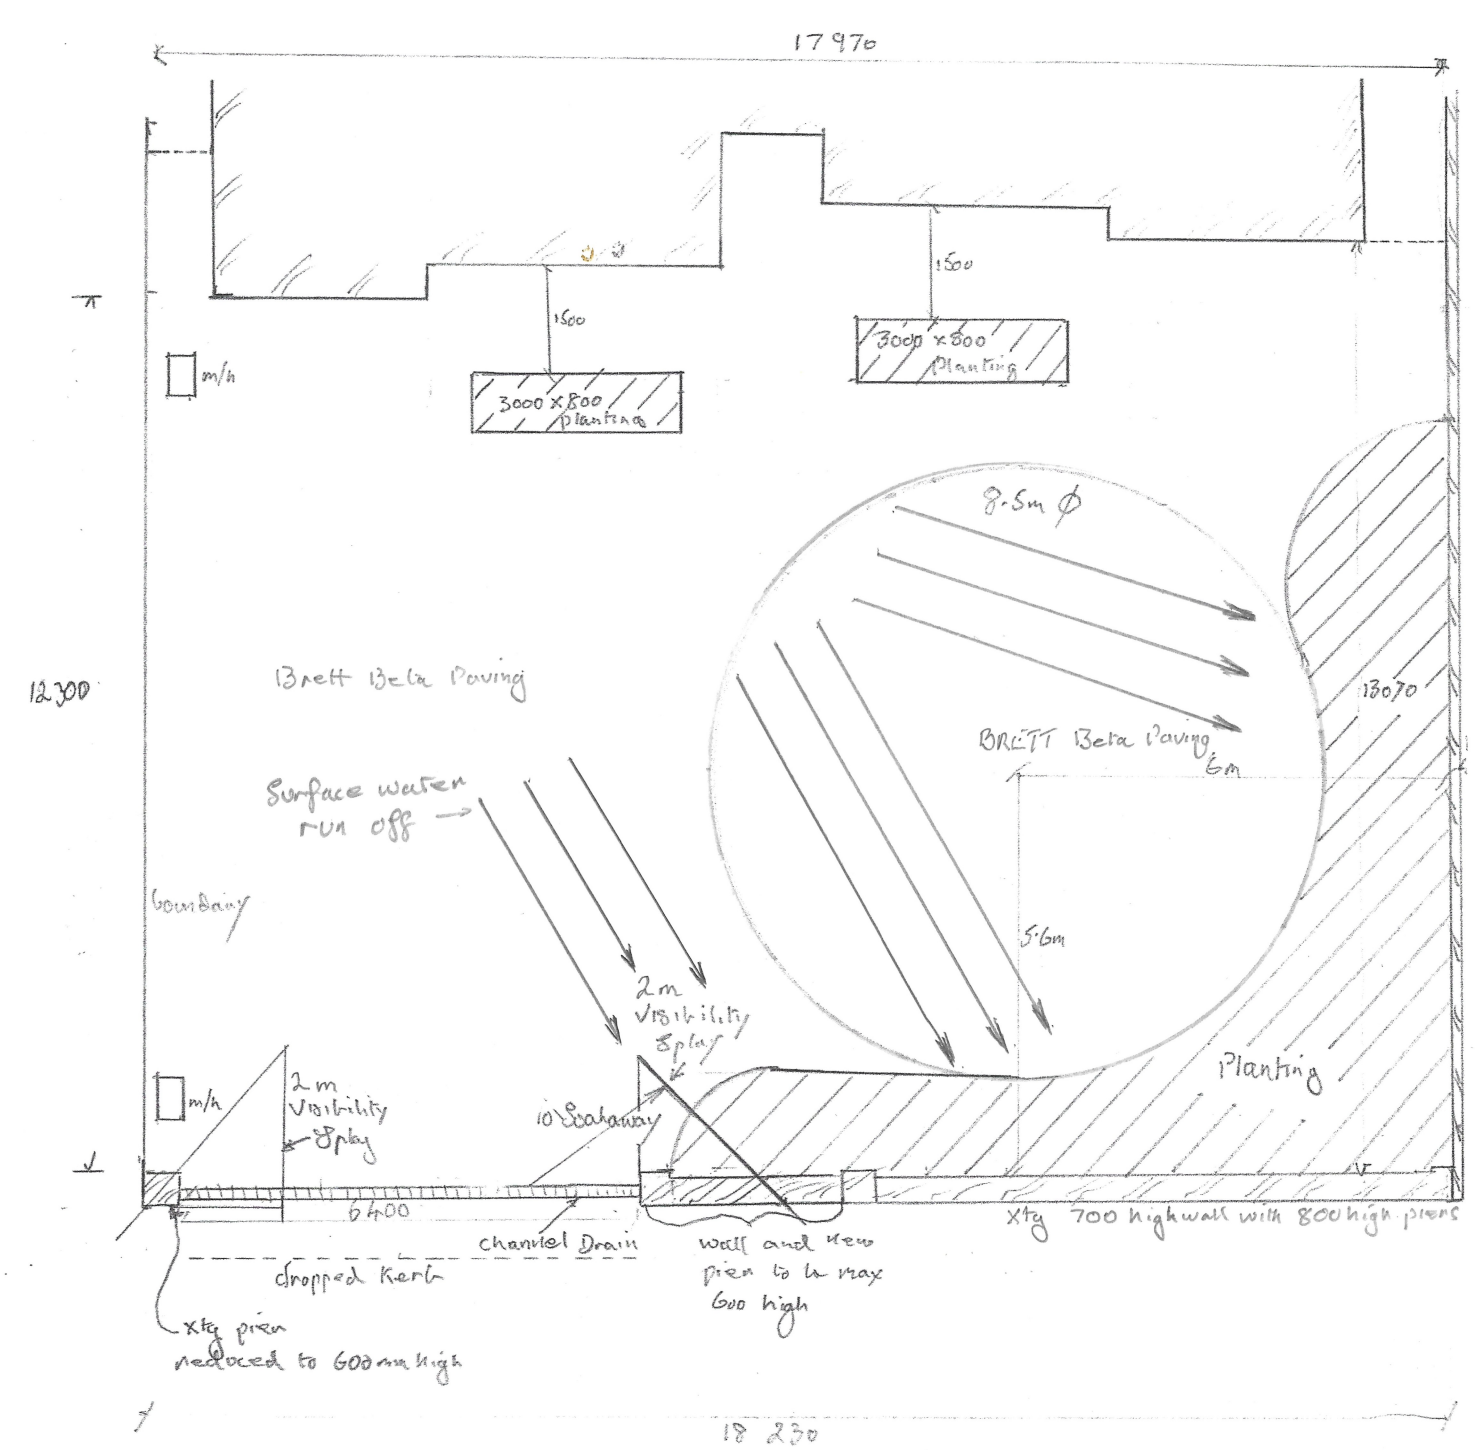

3A Marine Crescent BN2 4JF - Proposed - Revision A

1:100