Front Garden
Wall line.

DOTTED OUTLINE
OF EXISTING GARDEN SHED
ON WEST ELEVATION BOUNDARY.

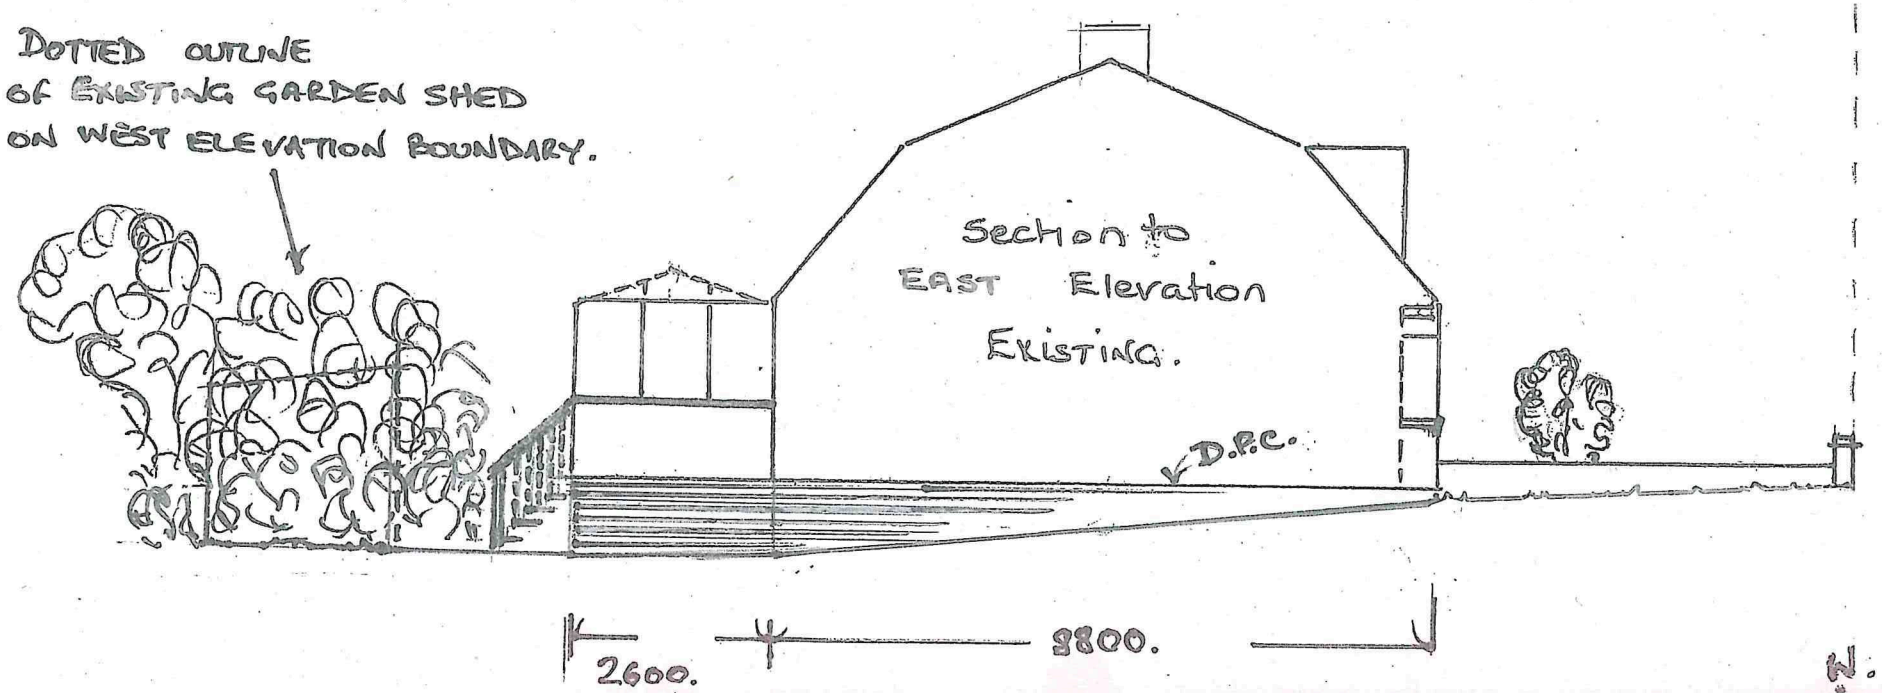

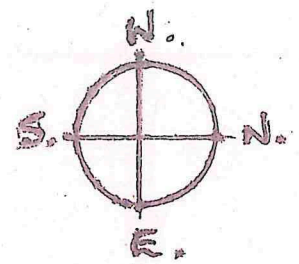

0 1 2 3 4 5

Scale bar 1:100.

DRAWING NUMBER RT09. (B.) DATE 19th MARCH 2024

MR+MRS R TIMMS 21 HAWKINS ROAD, SHOREHAM BY SEA BN43 6TJ.

EXISTING EAST ELEVATION. SECTION SCALE 1:100.