
# 9 Coral Close BN43 6AZ

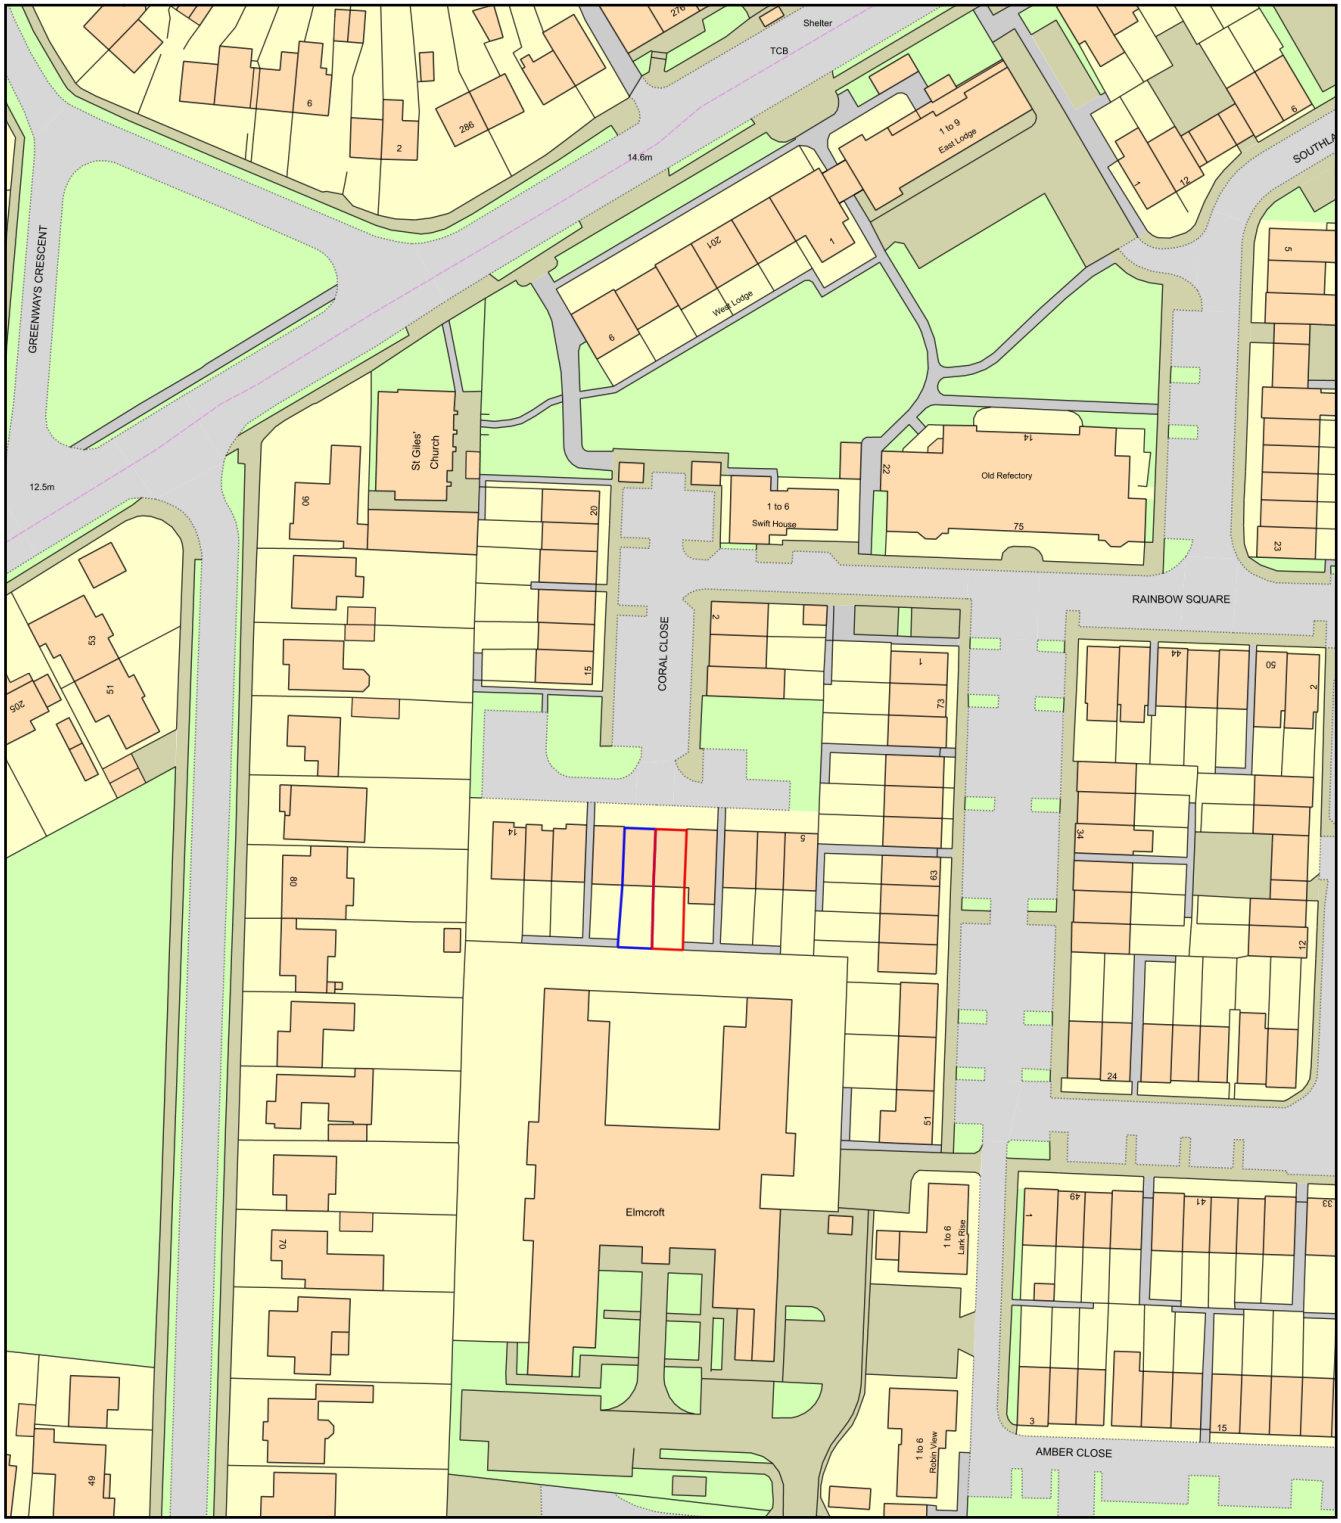


0 50
Metres

N

ReQuestaPlan

Plan Produced for: Suzy O'Brien

Date Produced: 01 May 2024

Plan Reference Number: TQRQM24122085825936

Scale: 1:1250 @ A4

© Crown copyright and database rights 2023 OS 100042766