©2020 Cellnex
All rights reserved. No part of this publication may be reproduced, stored in a retrieval system or transmitted in any form or by any means (Electronic, Mechanical, Photocopying, Recording or otherwise), without the prior written consent of the Company.

NOTES

NOTE:OLO EQUIPMENT REQUIRE TO BE RELOCATED TO NEW STUB MAST

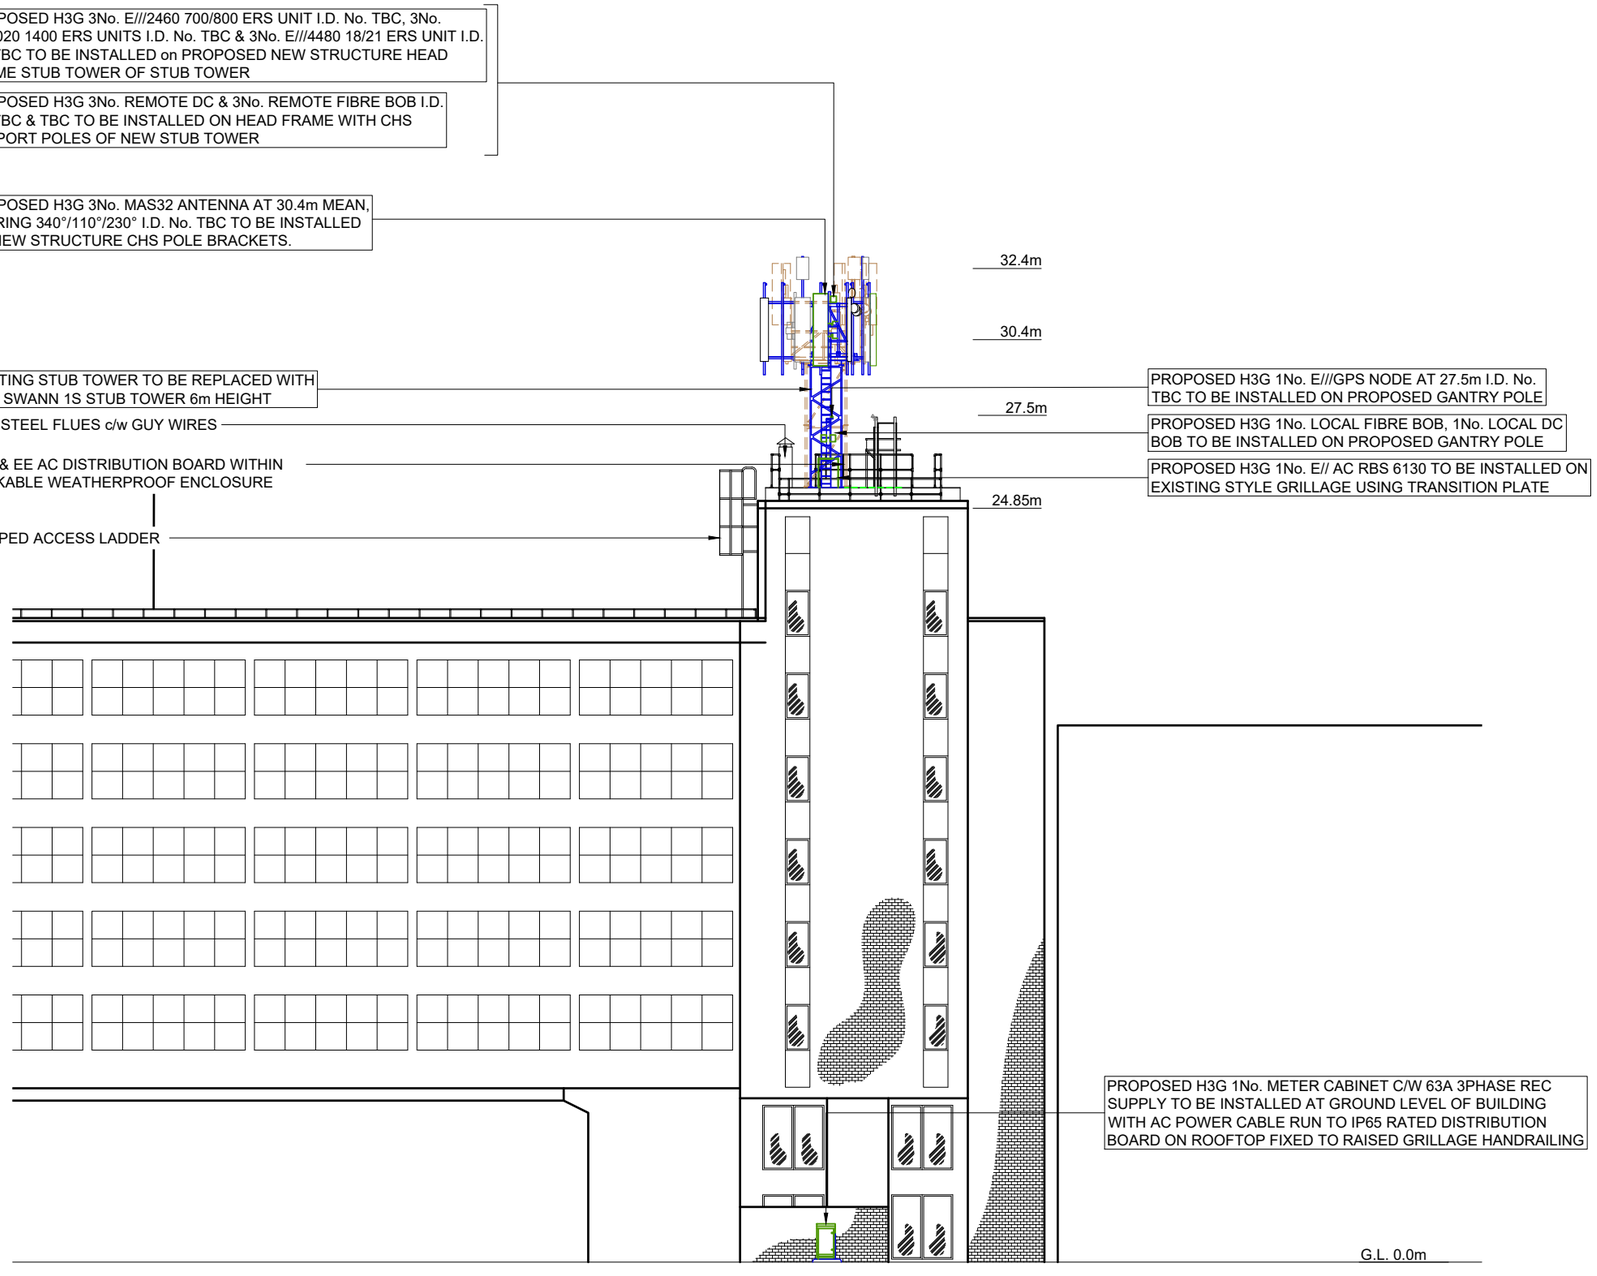

NORTH EAST ELEVATION
SCALE 1:200

ISS	REVISION	DATE	DRN	APP
2.A			ARC	
2	0010381 PLANNING ISSUE	17/01/24	HFC	HFC
1	226410 MD CONVERSION	18/09/20	TCS	MF

CELLNEX UK
R+, 4TH FLOOR, 2 BLAGRAVE STREET, READING, RG1 1AZ
Tel. 020 4526 8553

SITE No 303724
WORTHING CHATSWORTH ROAD
GUILDBOURNE HOUSE
CHATSWORTH ROAD
WORTHING
WEST SUSSEX
BN11 1LD

NGR TQ 14988 02745
OS GRID 514988 102745

TITLE
ELEVATION
PROPOSED
NORTH-EAST

SCALE 1:200

DRAWN	TCS	14/09/20
APPROVED	HFC	17/01/24

DRG No. 303724-00-003-MD002 | Sheet 1 of 1 | Rev 2.A

A3