©2020 Cellnex
All rights reserved. No part of this publication may be reproduced, stored in a retrieval system or transmitted in any form or by any means (Electronic, Mechanical, Photocopying, Recording or otherwise), without the prior written consent of the Company.

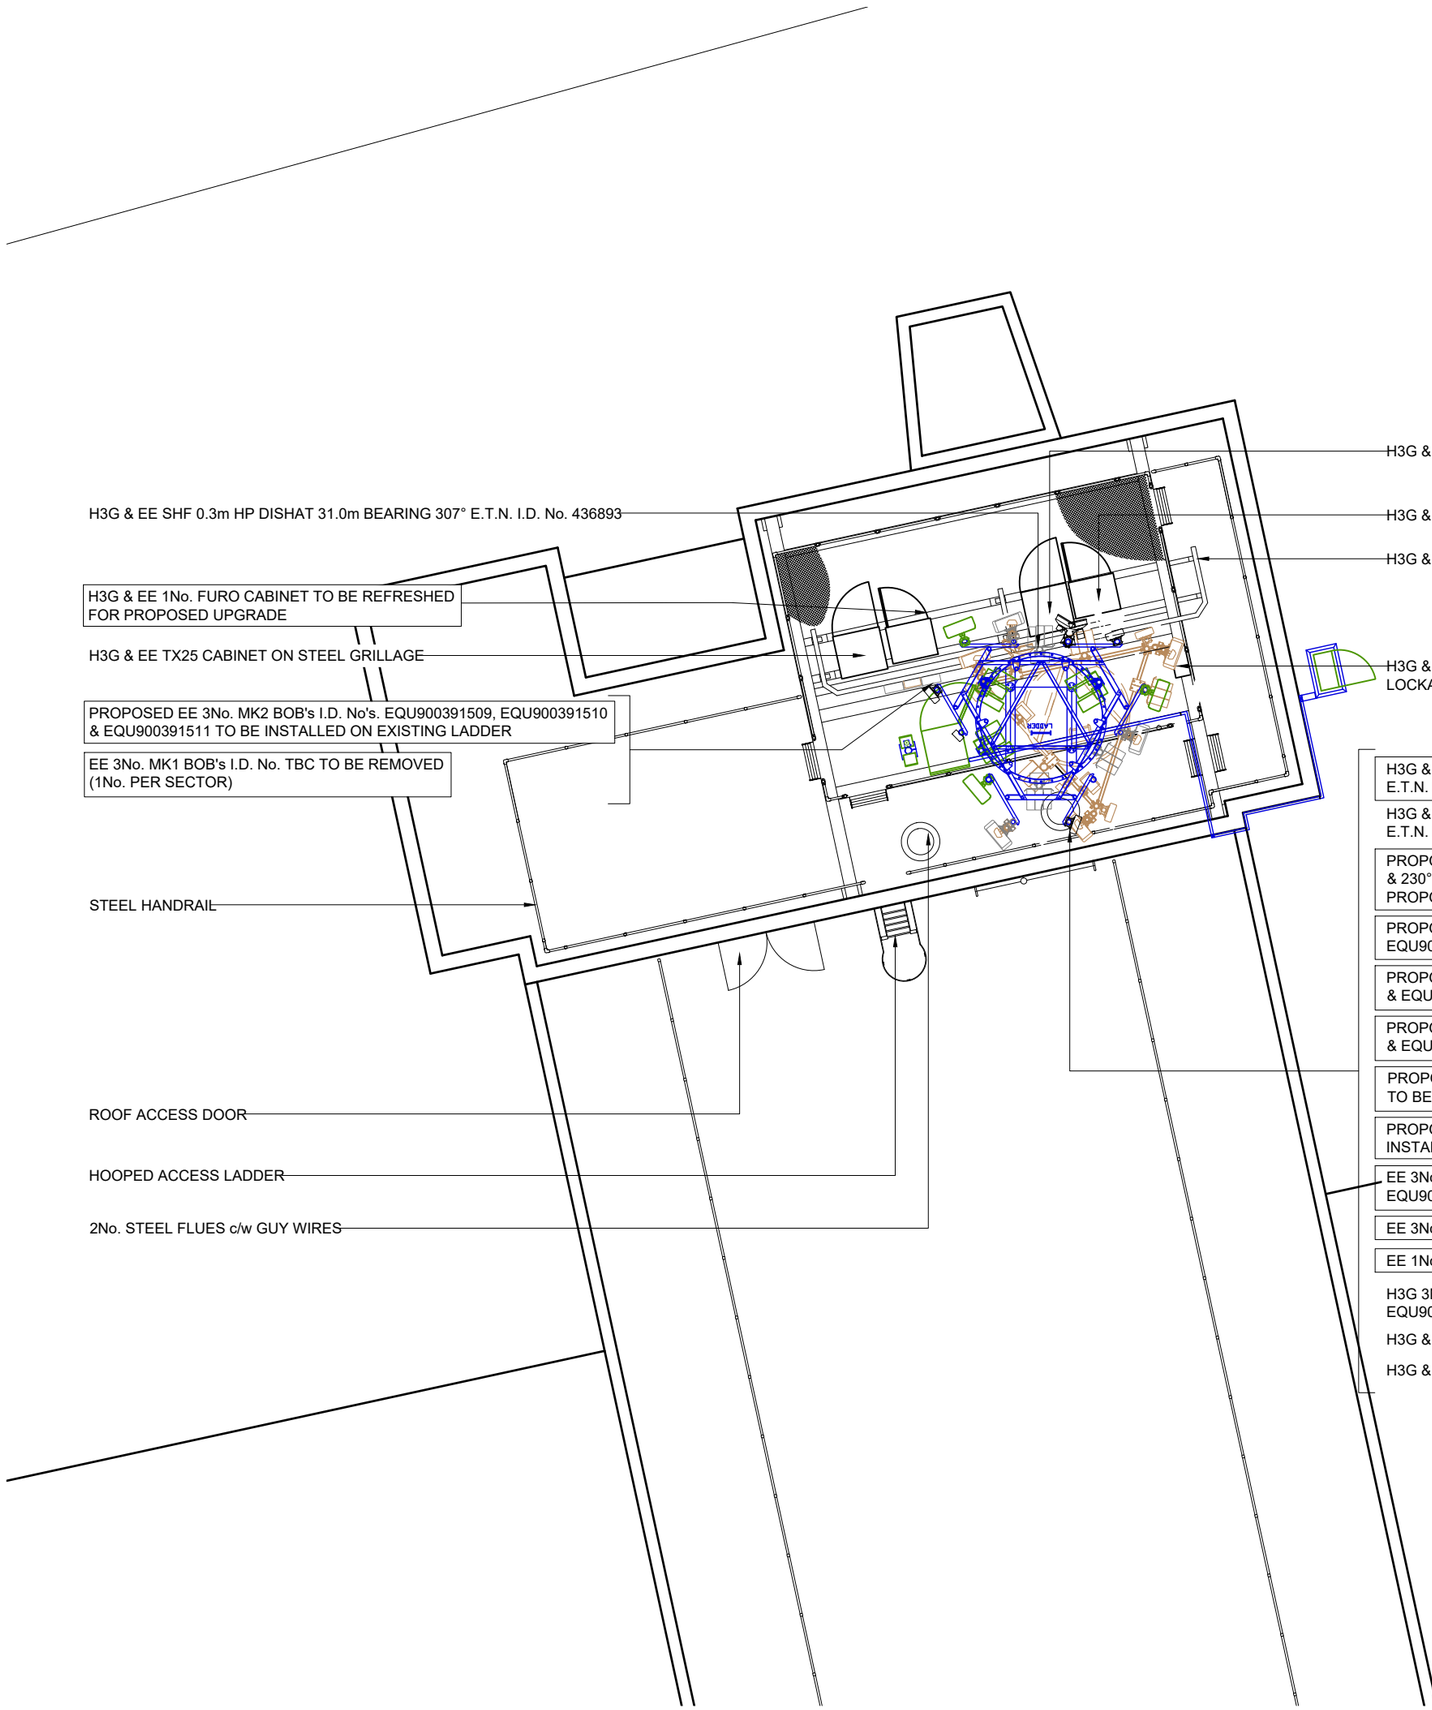

H3G & EE 3No. HBX-9016DS-A1M ANTENNAS AT 31.56m MEAN HEIGHT, BEARINGS 0°,120° & 240° E.T.N. I.D.No. EQU900219634, EQU900219636 & EQU900219637 TO BE REMOVED

H3G & EE 3No. ATR4518R14v06 ANTENNAS AT 30.4m MEAN HEIGHT, BEARINGS 340°,110° & 230° E.T.N. I.D.No. EQU900219635, EQU900219638 & EQU900219639

PROPOSED EE 3No. RRZZHHTT-65B-R6H4 ANTENNAS AT 30.4m MEAN HEIGHT, BEARINGS 340°, 110° & 230° E.T.N. I.D.No's. EQU900229956, EQU900229954 & EQU900229955 TO BE INSTALLED ON PROPOSED STEELWORK

PROPOSED EE 3No. AEQQ ANTENNAS AT 32.4m MEAN HEIGHT, BEARINGS 340°, 110° & 230° E.T.N I.D.No's. EQU900330397, EQU900330398 & EQU900330399 TO BE INSTALLED ON PROPOSED STEEL WORK

PROPOSED EE 3No. 700/800 AHPMDB RRUs I.D. No's. EQU200000000100045, EQU200000000100046 & EQU200000000100047 TO BE INSTALLED ON PROPOSED STEELWORK (1No. PER SECTOR)

PROPOSED EE 3No. 1800/2100 AHEGC RRUs I.D. No's. EQU900311998, EQU900311999 & EQU900312000 TO BE INSTALLED ON EXISTING STEELWORK (1No. PER SECTOR)

PROPOSED EE 3No. 2600 ARHA RRUs I.D. No's. EQU900312001, EQU900312002 & EQU900312003 TO BE INSTALLED ON EXISTING SUPPORT POLES (1No. PER SECTOR)

PROPOSED EE 3No. MK2 BOB's I.D. No's. EQU900391506, EQU900391507 & EQU900391508 TO BE INSTALLED ON EXISITNG STEELWORK

EE 3No. DUAL GSM FULL BAND 1800 MHAs I.D.No's EQU900311997, EQU900311996 & EQU900311995 TO BE REMOVED (1No. PER SECTOR)

EE 3No. 2600 RRU I.D.No.TBC TO BE REMOVED

EE 1No. MK1 BOB I.D. No. TBC TO BE REMOVED

H3G 3No. TMA2053F01V2-1 1800/2100 MHAs I.D.No's. EQU900494706, EQU900494708 & EQU900494708 (1No. PER SECTOR)

H3G & EE SHF 0.3m HP DISH AT 31.1m BEARING 347° E.T.N. I.D. No. EQU900275317

H3G & EE SHF 0.3m HP DISH AT 31.6m BEARING 31° E.T.N. I.D. No. EQU900275318

NOTES

UNDERGROUND SERVICES

UNDERGROUND SERVICES ARE INDICATIVE ONLY. POSITIONS SHOULD BE CONFIRMED ON SITE PRIOR TO ANY DEVELOPMENT

DRAINAGE
DUCTS
FEEDERS
FENCE PLAN
GAS
LIGHTNING PROTECTION - EARTHING
POWER
SERVICES UNKNOWN
TELECOMS
WATER

ACCESS ARRANGEMENTS

KEYS:-

ARQIVA GATE KEY	1
B KEY	2
C KEY	3
LEGGE KEY	4

SURVEY REQUIRED TO CONFIRM ACCESS KEYS FOR REMAINING ROOMS AND SITE ENTRANCE

ISS	REVISION	DATE	DRN	APP
2.A			ARC	
2	0010381 PLANNING ISSUE	17/01/24	HFC	HFC
1	226410 MD CONVERSION	18/09/20	TCS	MF

CELLNEX UK
R+, 4TH FLOOR, 2 BLAGRAVE STREET, READING, RG1 1AZ
Tel. 020 4526 8553

SITE No 303724
WORTHING CHATSWORTH ROAD
GUILDBOURNE HOUSE
CHATSWORTH ROAD
WORTHING
WEST SUSSEX
BN11 1LD

NGR TQ 14988 02745

OS GRID 514988 102745

TITLE
SITE PLAN
PROPOSED

SCALE 1:100

DRAWN	TCS	14/09/20
APPROVED	HFC	17/01/24

DRG No. 303724-00-001-MD002 | Sheet 1 of 1 | Rev 2.A

A3