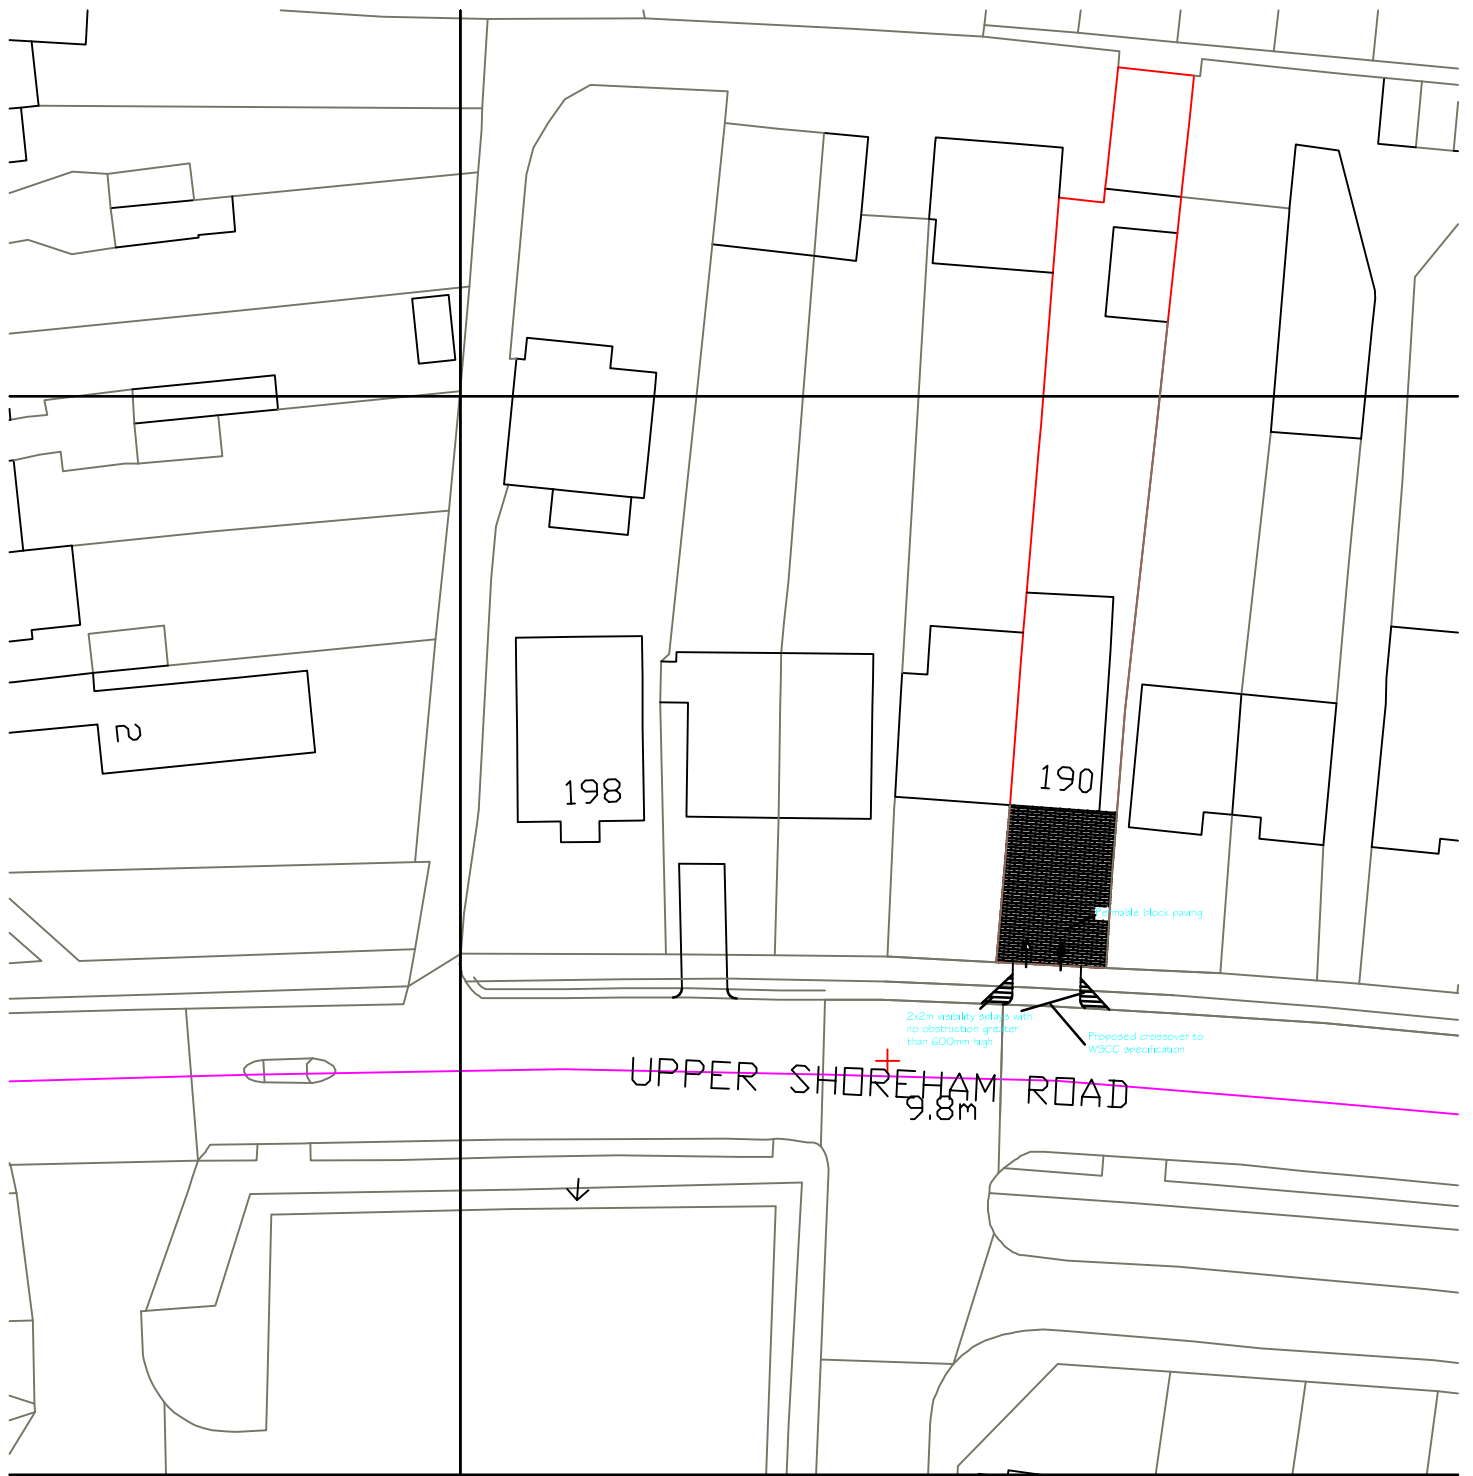


Metres
190 Upper Shoreham Road
Shoreham
Block Plan 1:500
A4 Paper