
5.0 Site Plans/Tree Locations

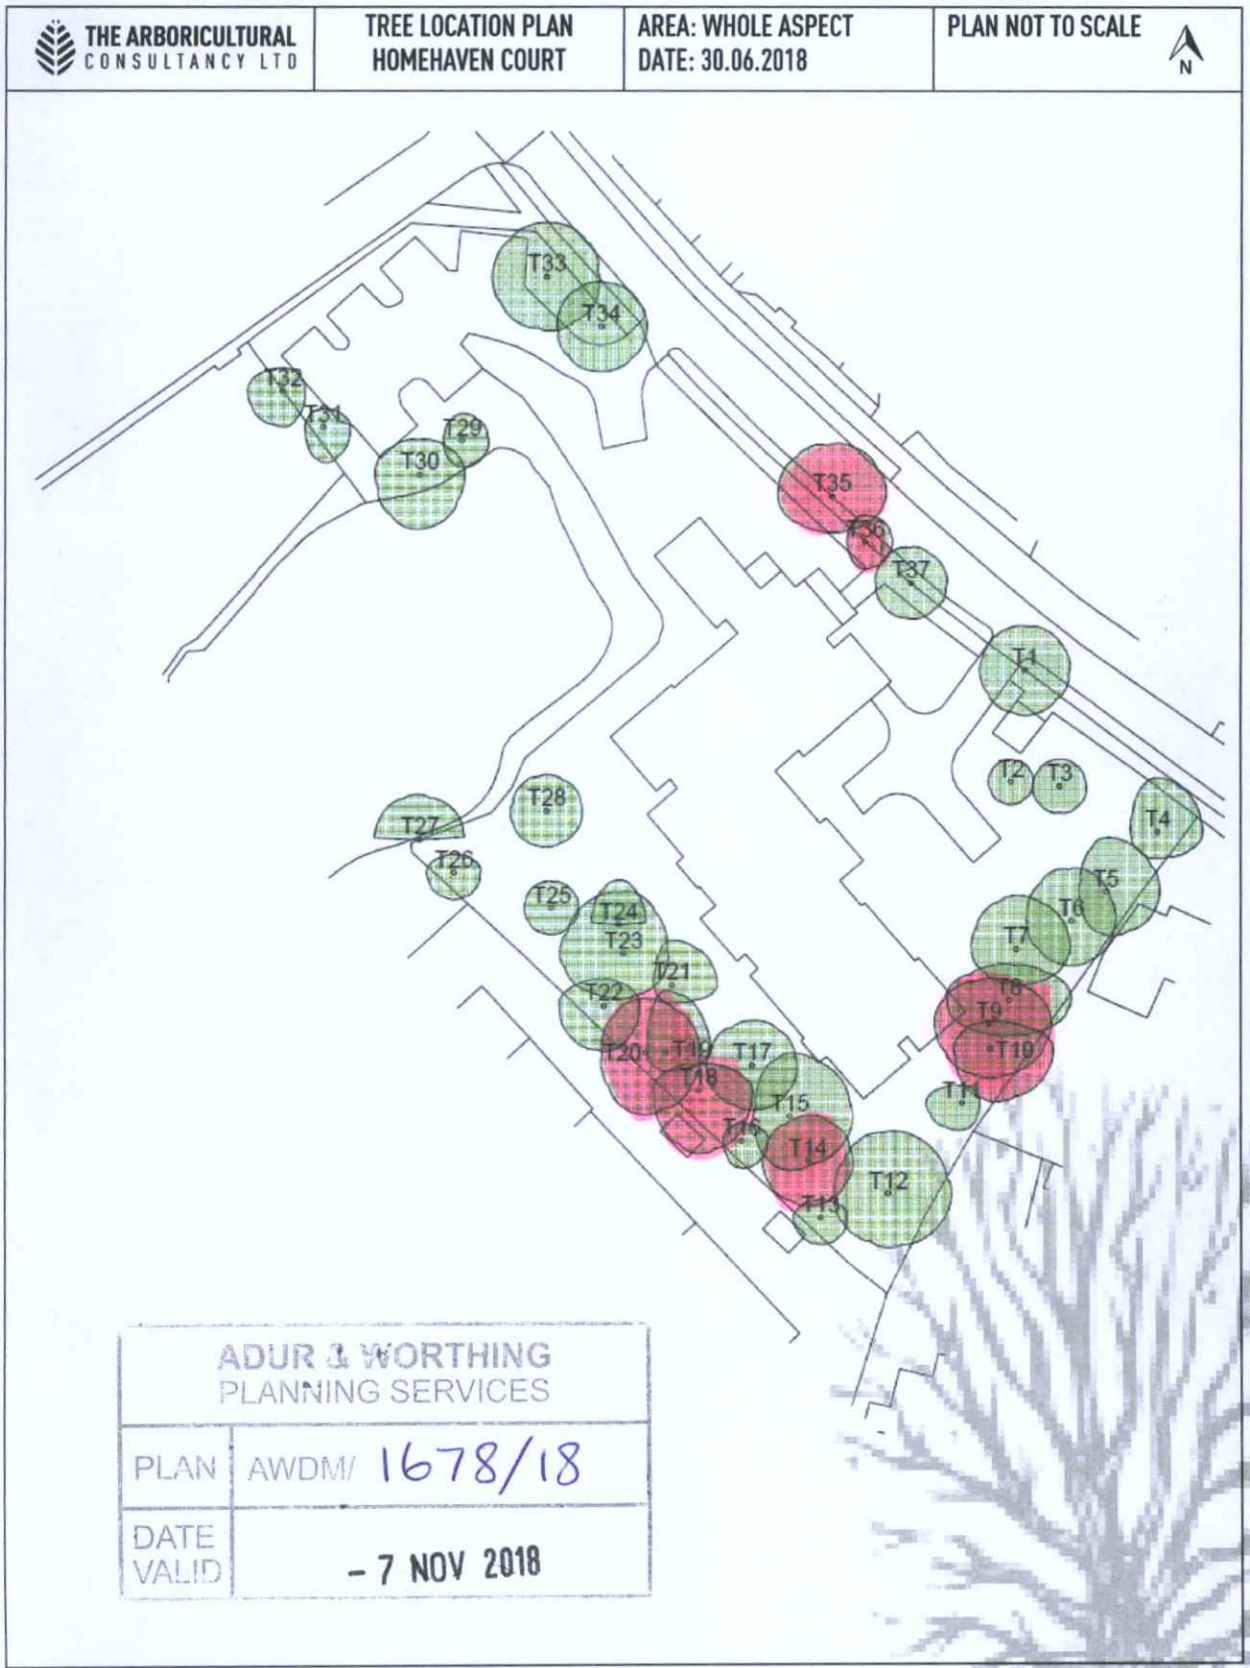

www.thearboriculturalconsultancy.co.uk
T: 01273 252162. M: 07736835585 E:ben@thearbconsultant.co.uk