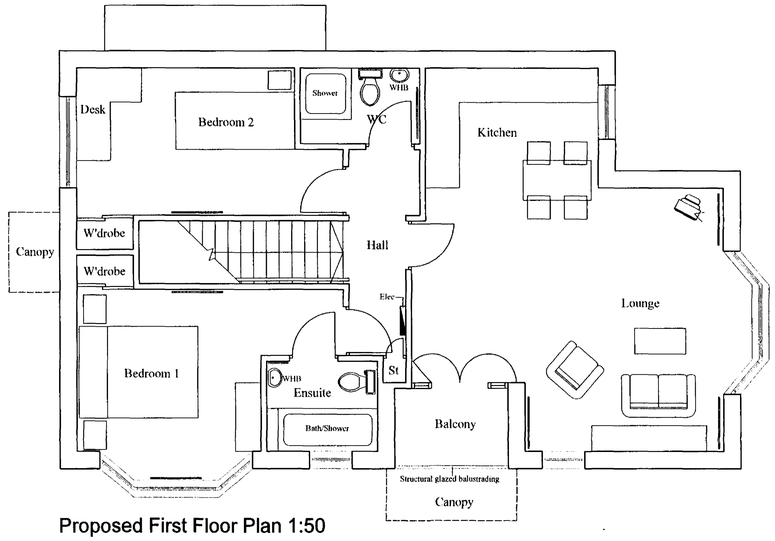

Proposed First Floor Plan 1:50

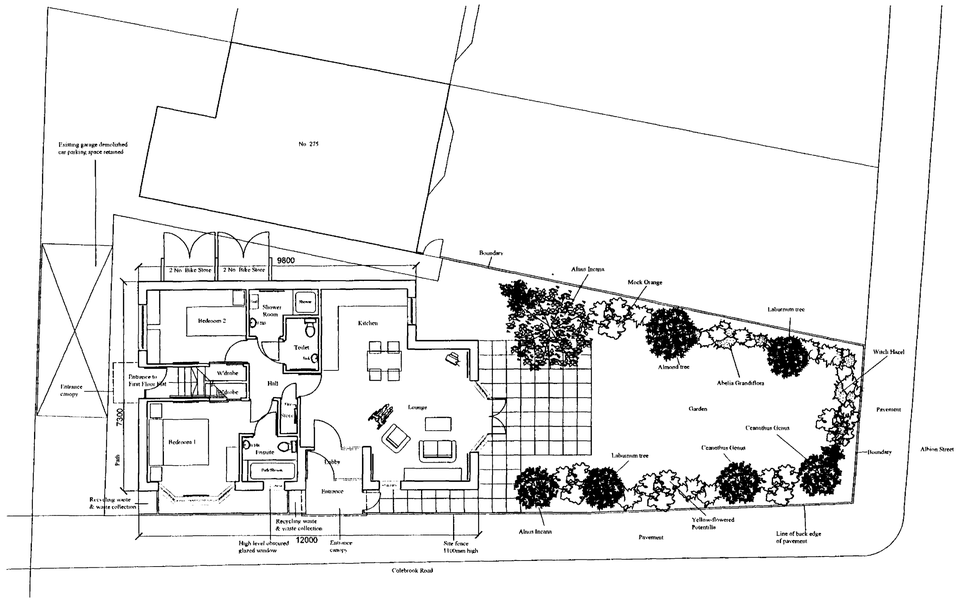

Proposed Ground Floor Site Plan 1:100

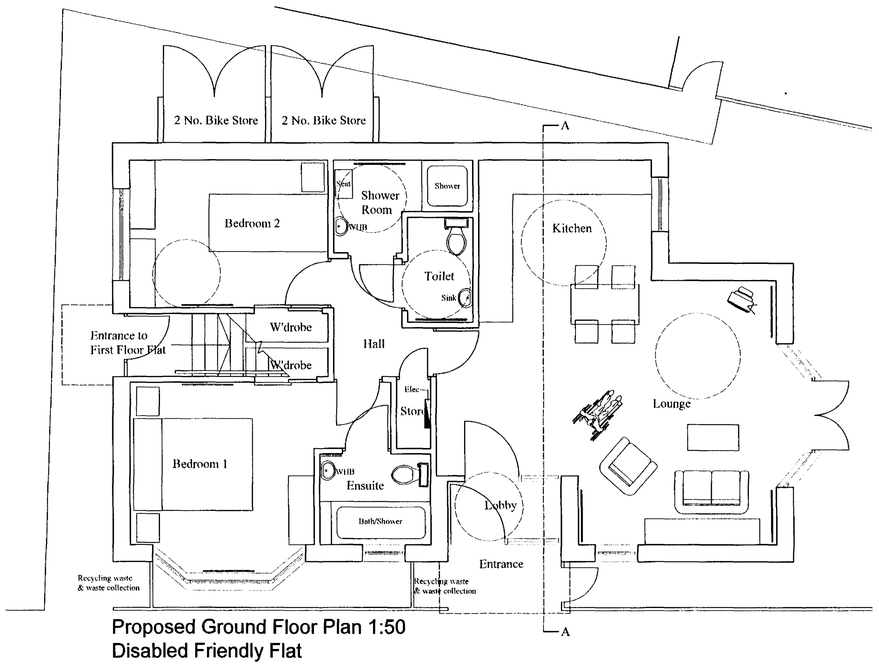

Proposed Ground Floor Plan 1:50
Disabled Friendly Flat

AMENDMENT

ADUR DISTRICT COUNCIL
PLANNING DIVISION
PLAN No. Ardoudon
DATE 11 FEB 2009

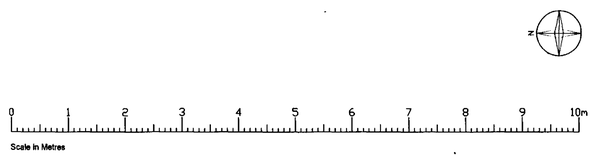

T.SCOBLE ASSOCIATION
2 Madiera Place Brighton BN2 1TN
Tel 01273 622737 Mob 07854860505

Site
Moor House, 275 Albion Street
Southwick. West Sussex

Project
2 No. Self-contained Flats
Proposed Plans
Previous Planning Application Ref. ADC/0092/06

Date Feb 09 Scale Various @A1
Drawing No AS/PL/01

Copyright T.Scoble Association 2009



West Elevation



South Elevation



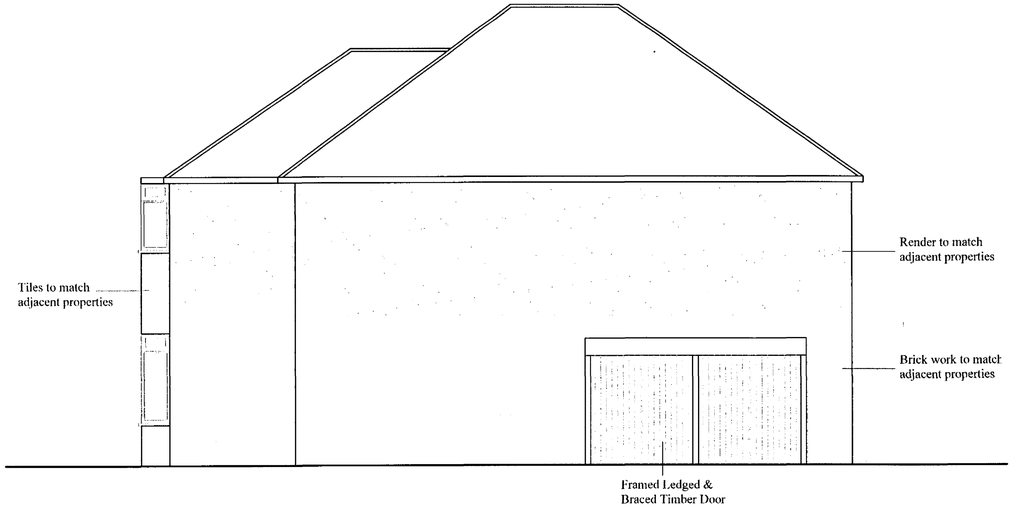

East Elevation



North Elevation



Section A-A

T.SCOBLE ASSOCIATION
2 Madiera Place Brighton BN2 1TN
Tel 01273 622737 Mob 07854860505

Site
Moor House, 275 Albion Street
Southwick. West Sussex

Project
2 No. Self-contained Flats
Proposed Elevations
Previous Planning Application Ref. ADC/0092/06

Date Feb 09 Scale 1:50 @A1
Drawing No AS/PL/02

Copyright T.Scoble Association 2009

0 1 2 3 4 5 6 7 8 9 10m
Scale in Metres