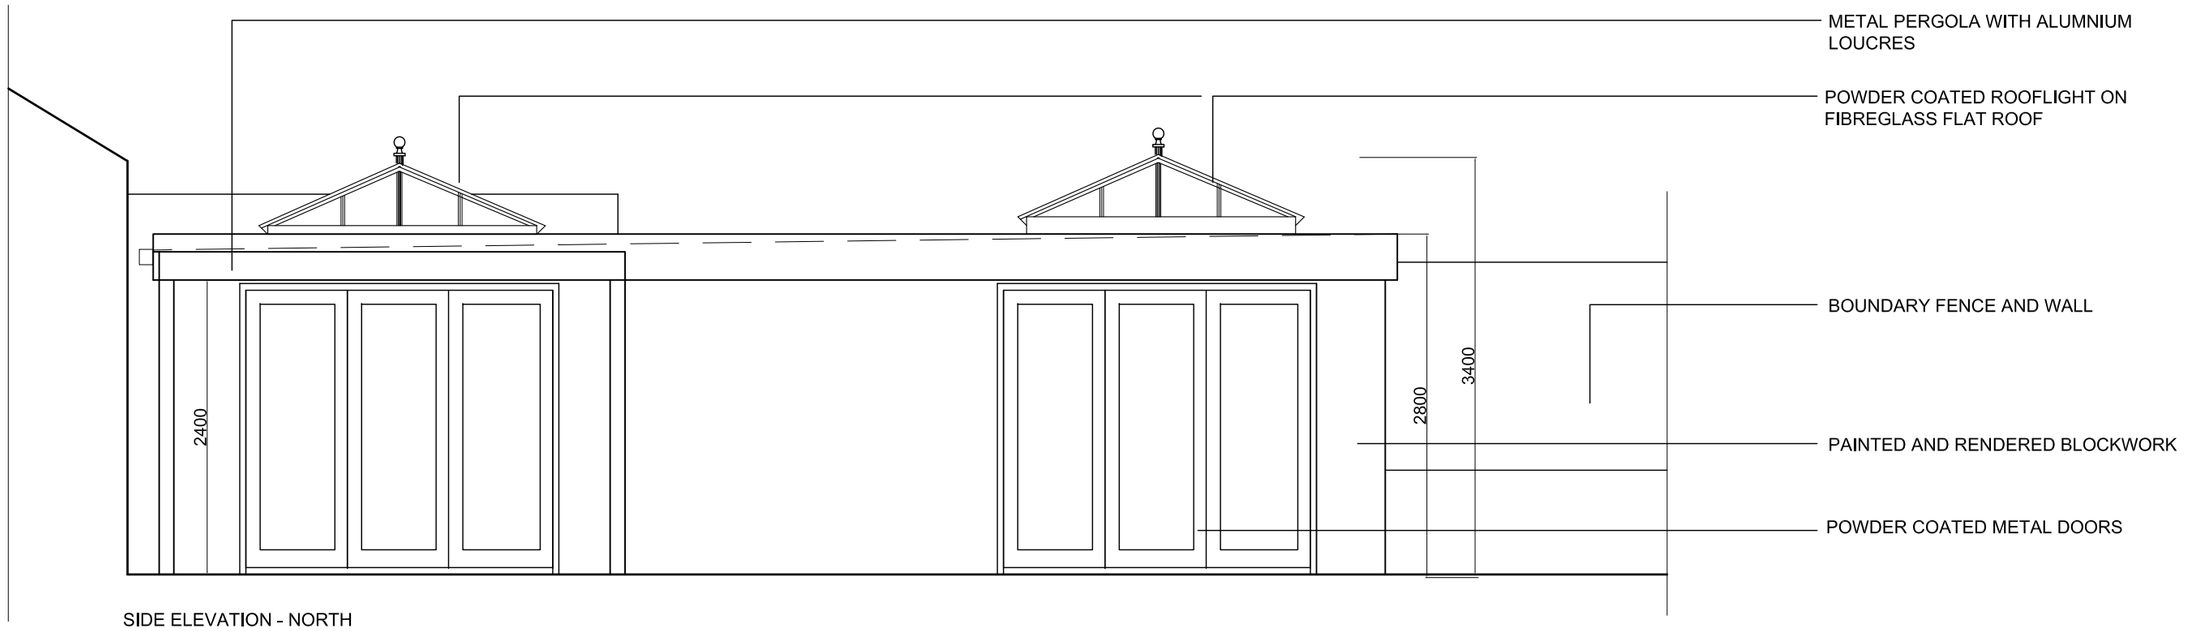

SIDE ELEVATION - NORTH

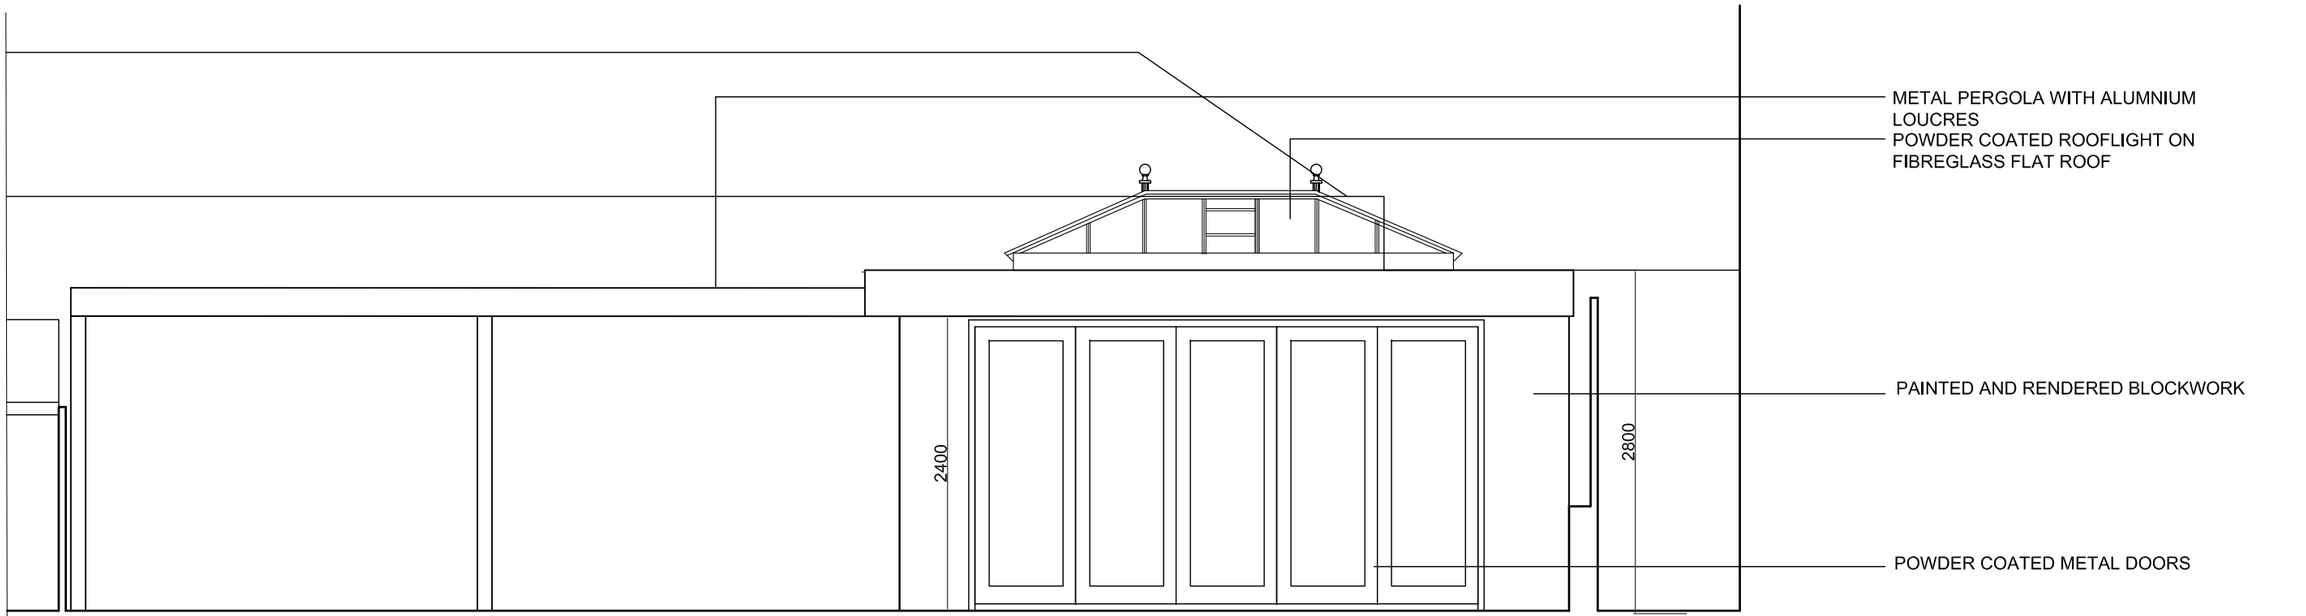

FRONT ELEVATION - WEST

Client ROB WEST Job Title 2 DANKTON LANE SOMPTING BN15 OEE	Drawing Title PROPOSED ELEVATIONS Drawing Status FOR PLANNING Drawn By / Checked By LT	Scale 1:50 @ A3 Date APRIL 25 Drawing No. 2824 - 06 Rev. B	Revisions Rev. Date. Description A 29.04.25 MINOR CLARIFICATIONS B 30.04.25 MINOR CLARIFICATIONS		All site dimensions and levels to be verified by contractors and subcontractors on site prior to manufacture Do not Scale from this drawing except for planning purposes To be read in conjunction with all other drawings and contract documentation Contractor to refer to all relevant consultants and engineers drawings throughout the course of the works All works to comply to local authority requirements Any errors, dimensional discrepancies or omissions to be reported to Inature prior to manufacture Drawing is for design intent only

inature
architecture & design
www.inature.co.uk
T. 0207 223 8100
T. 01273 710 056

© inature