AMENDMENT

AWDM/1212/13
25.11.2013

project	ALTERATIONS TO 18 CRABTREE LANE LANCING BN15 9PQ
client	Mr & Mrs A Scadding 18 Crabtree Lane Lancing BN15 9PQ
architect	Peter Wilson Hilary Mount Way Lancing Sussex BN15 0QD 01903 755765
drawing	scale 1:100 at A4 date: 11/09/13 revision date
	loft tp700/12 a b

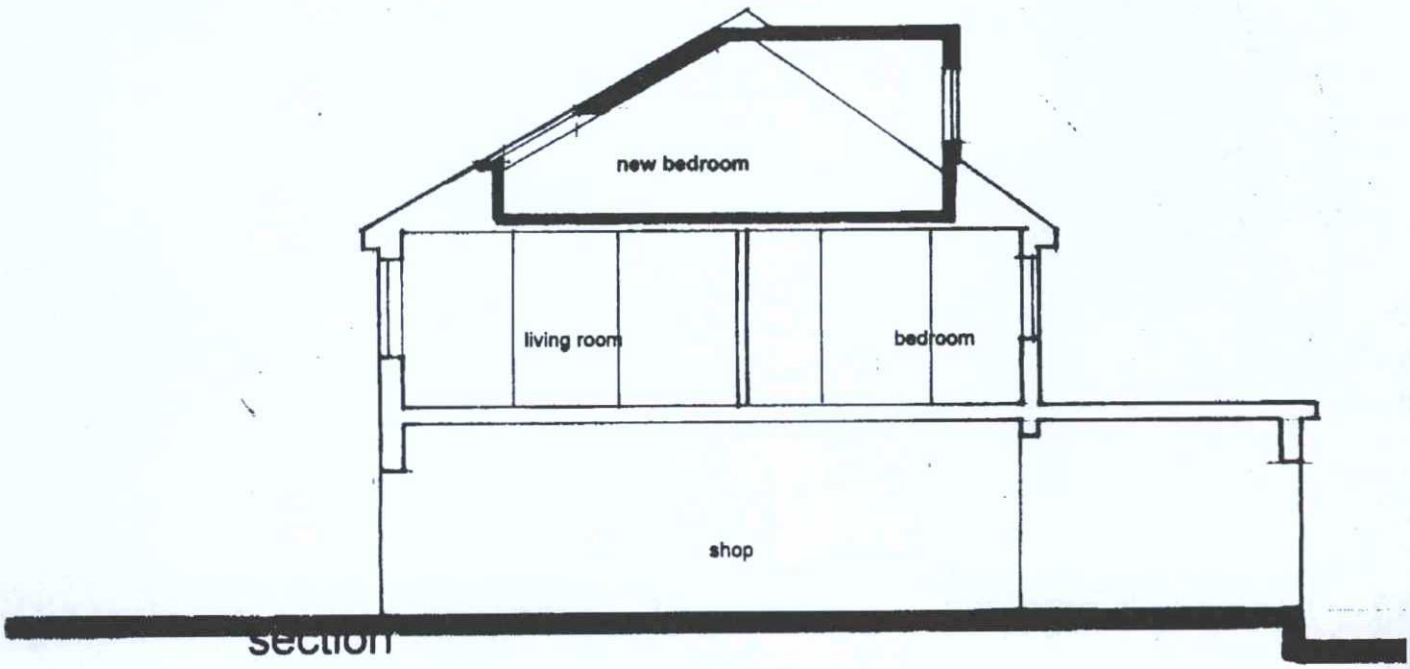

section

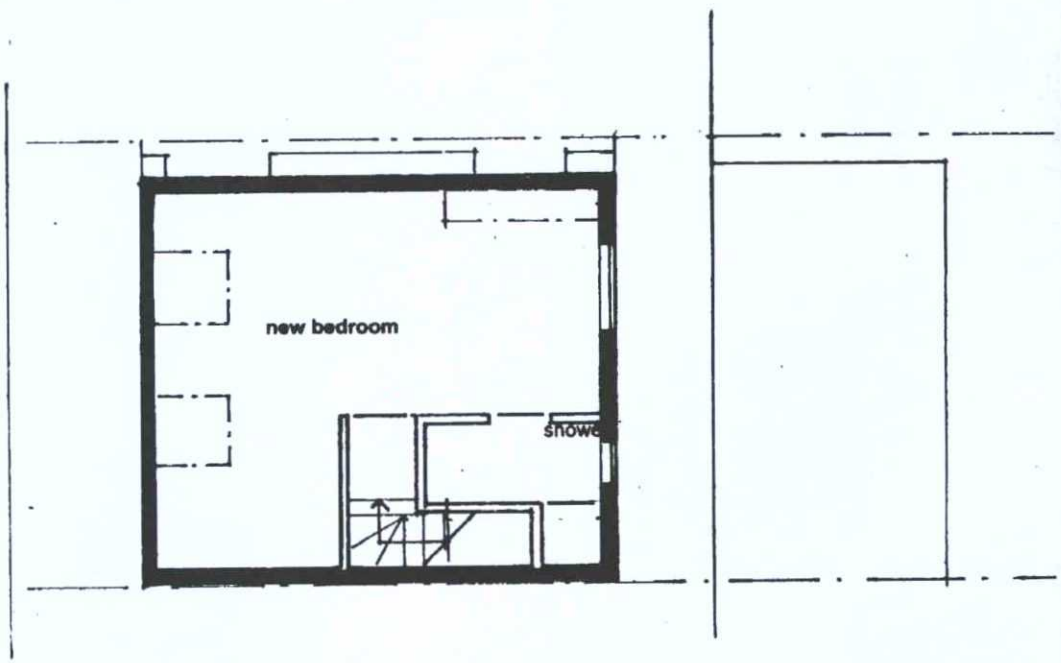

loft plan