AMENDMENT AWDM/1212/13 Received 18/10/13

project	ALTERATIONS TO 18 CRABTREE LANE LANCING BN15 9PQ
client	Mr & Mrs A Scadding 18 Crabtree Lane Lancing BN15 9PQ
architect	Peter Wilson Hilary Mount Way Lancing Sussex BN15 0QD 01903 755765
drawing	scale 1:100 at A4 date: 11/09/13 revision date
	elevations tp700/14a

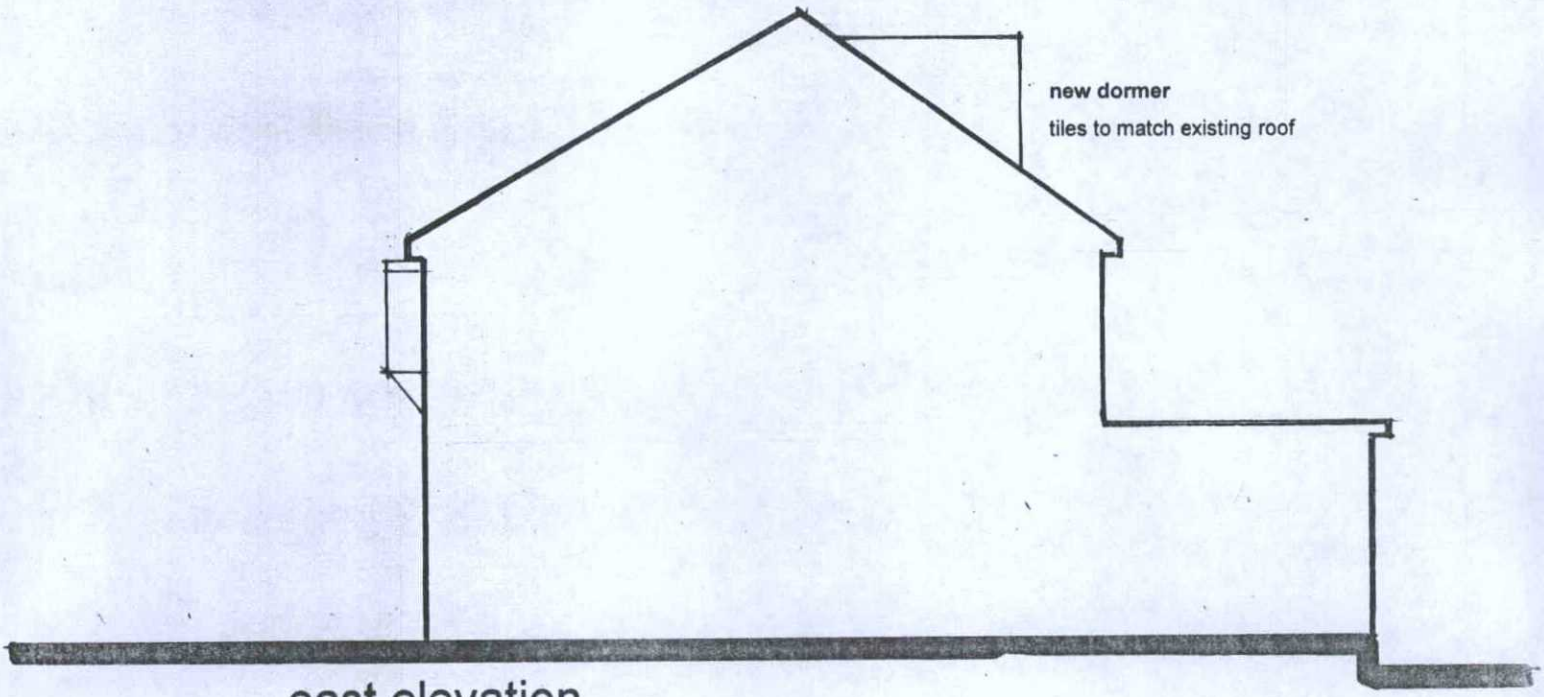

east elevation

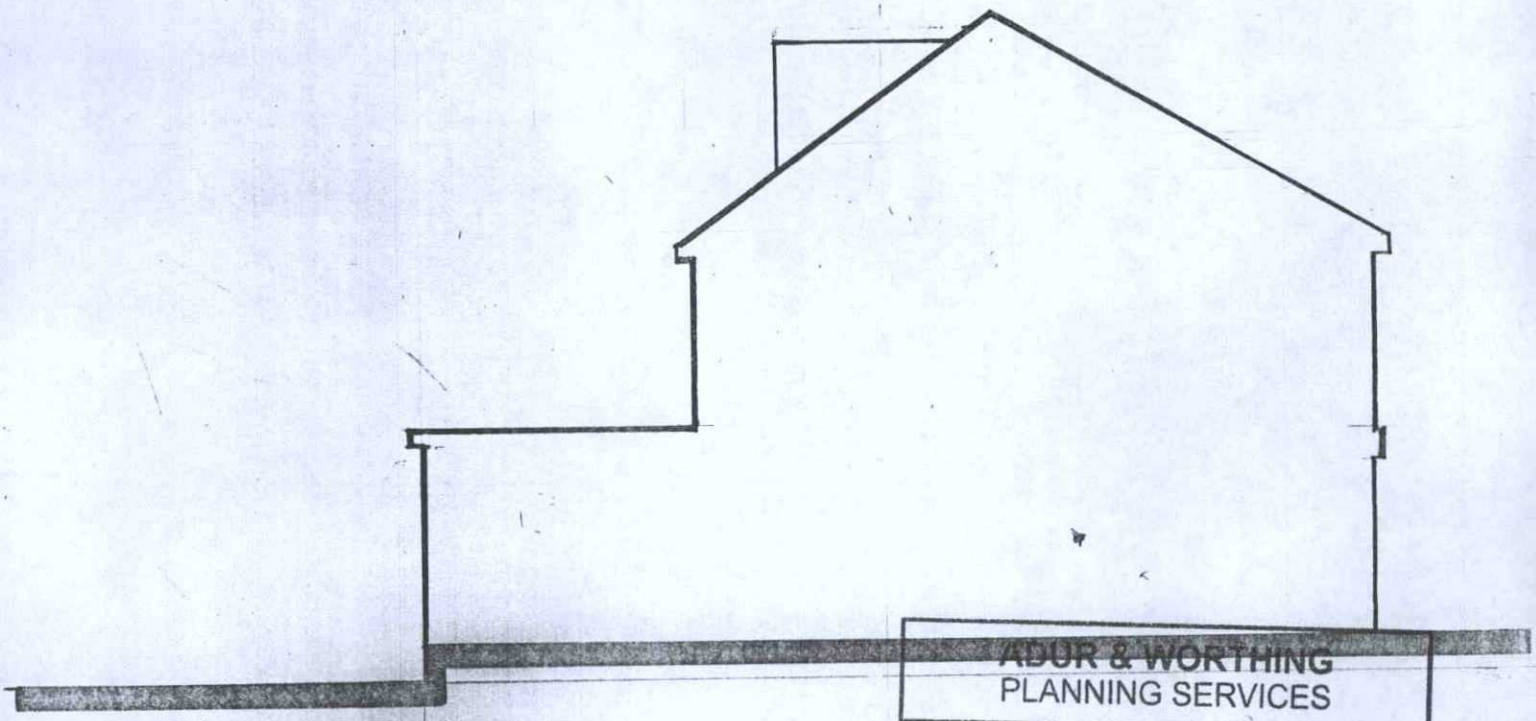

west elevation

PETER WILSON CONSULTANTS LTD Registration No. 2489620

ADUR & WORTHING
PLANNING SERVICES

PLAN	AWDM/1212/13
DATE VALID Rec'd	18/10/293