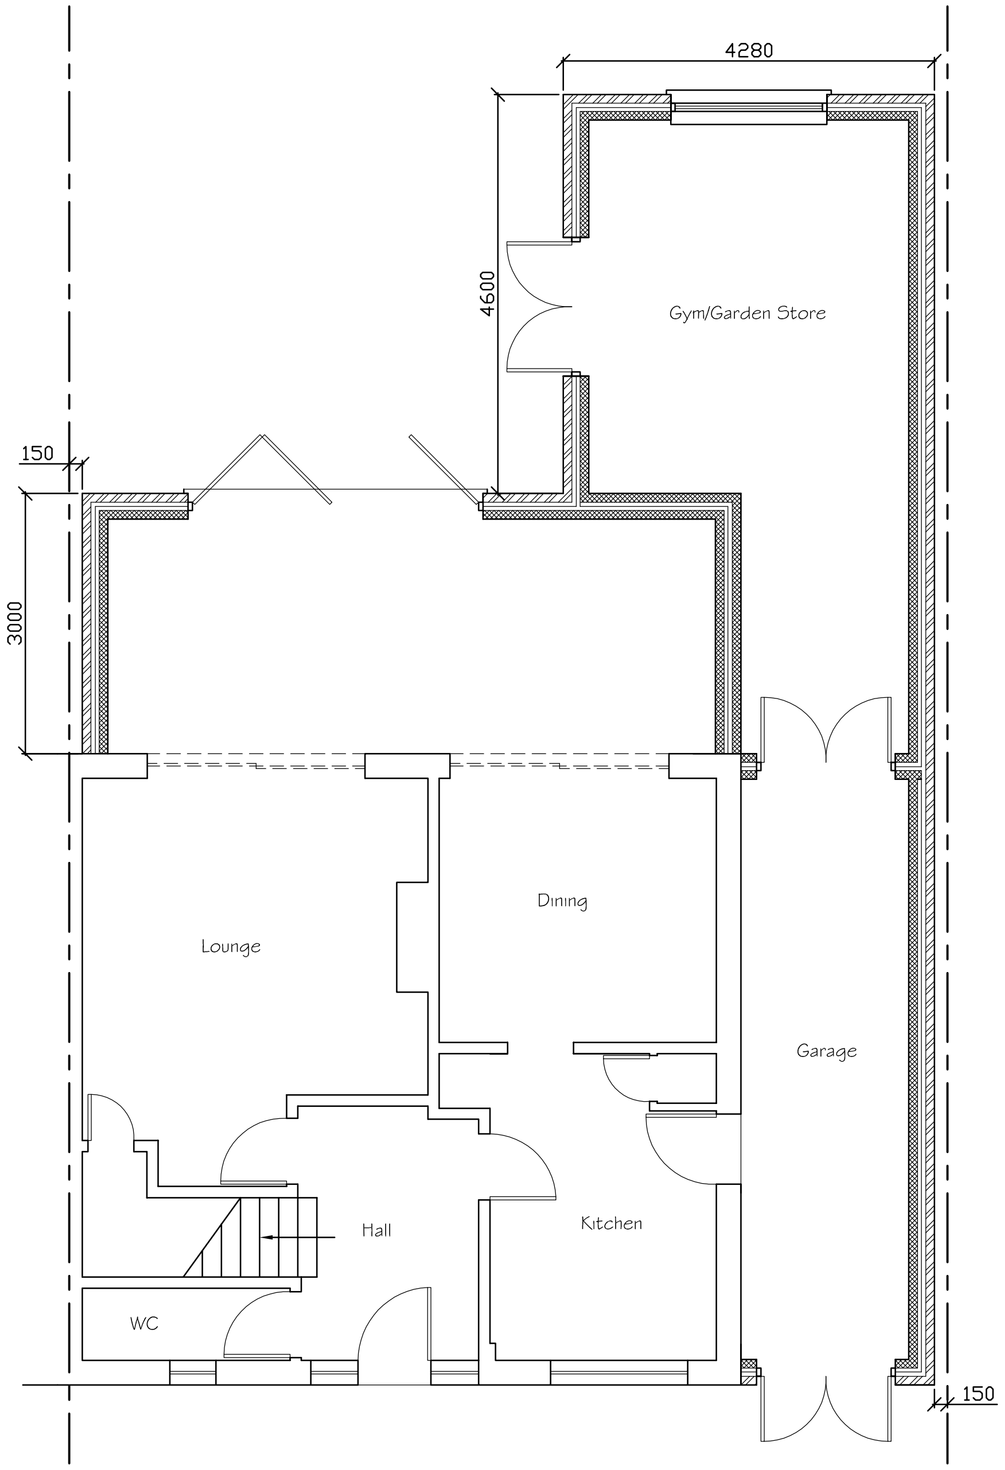

Propoed Ground Floor Plan

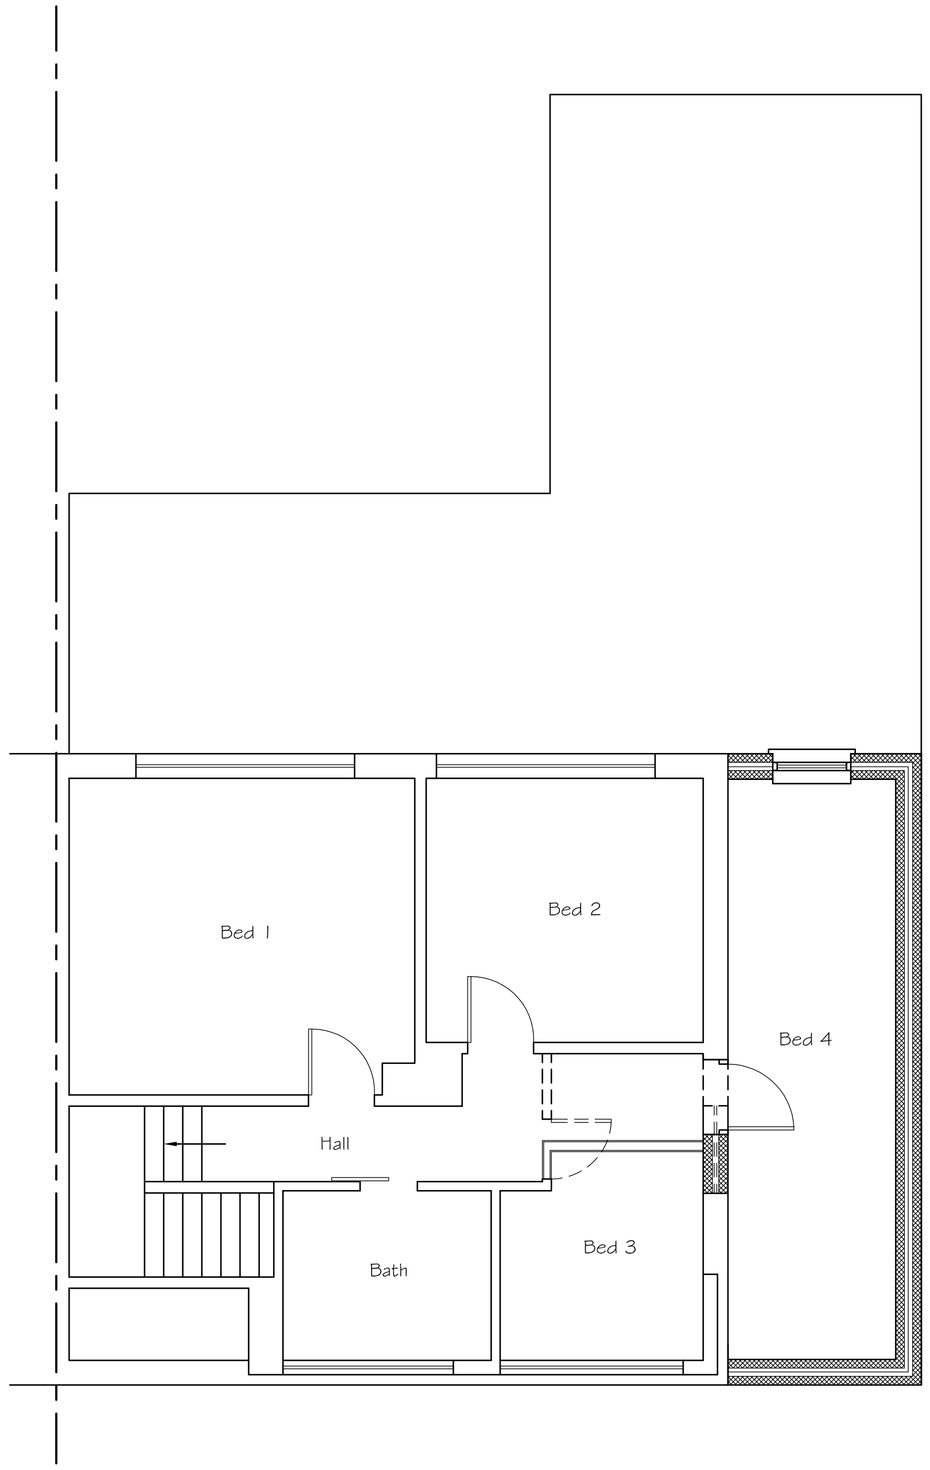

Proposed First Floor Plan

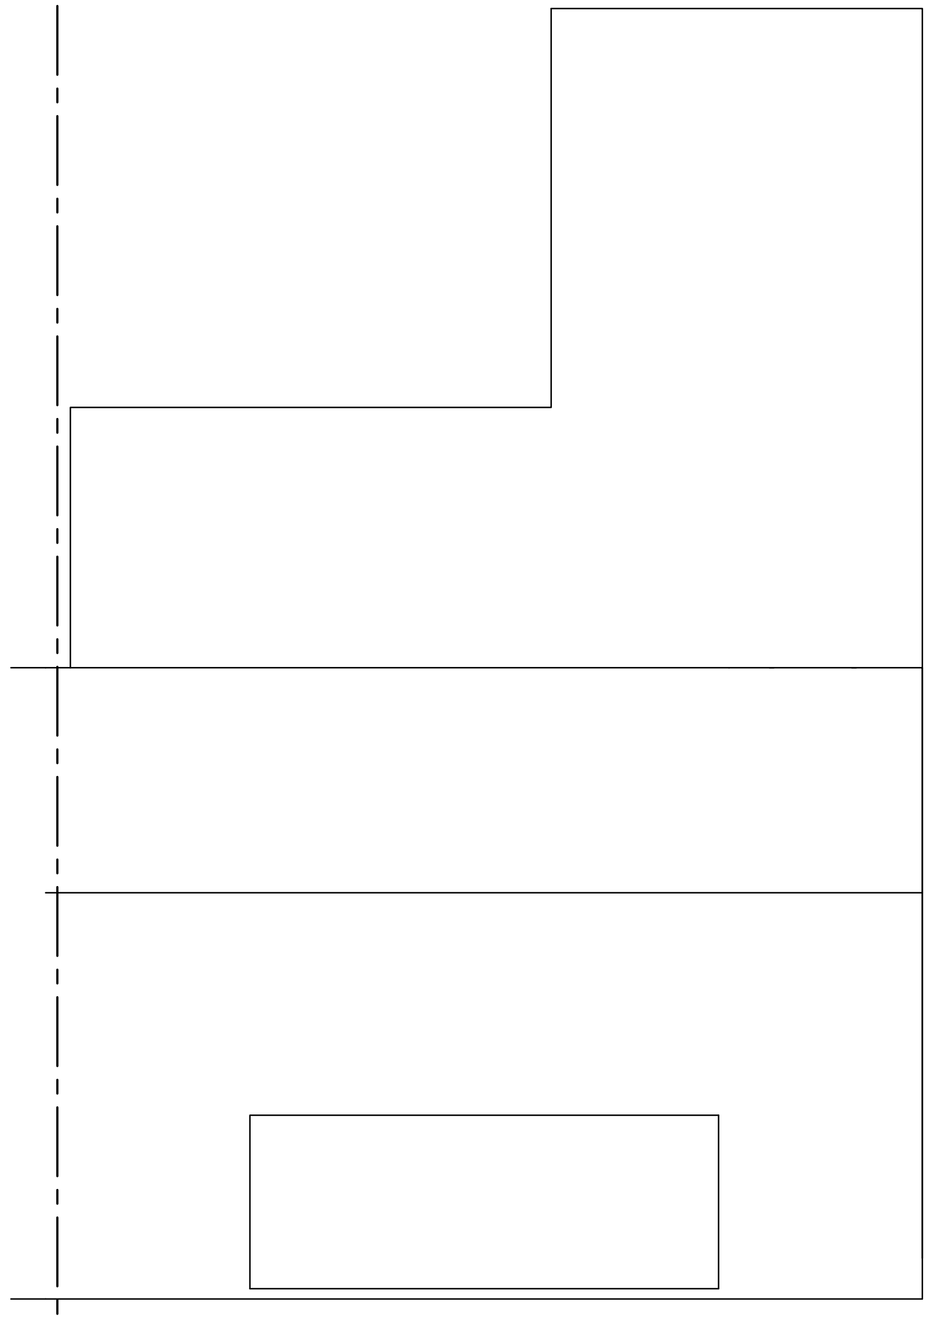

Proposed Roof Plan



SCALE 1:50

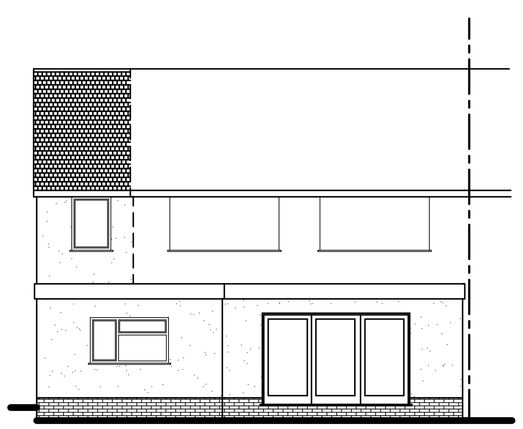

Proposed Rear (South) Elevation

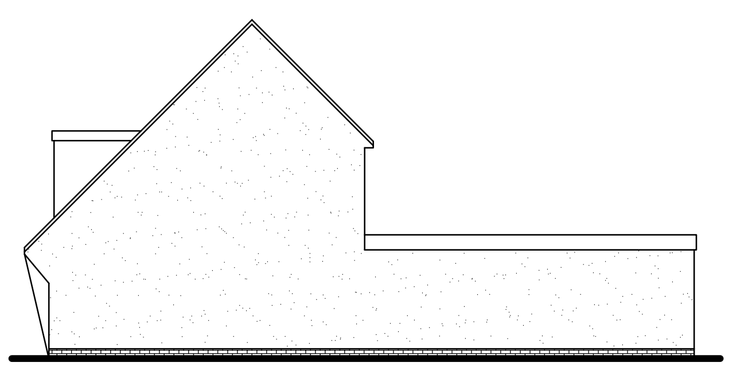

Proposed Side (West) Elevation

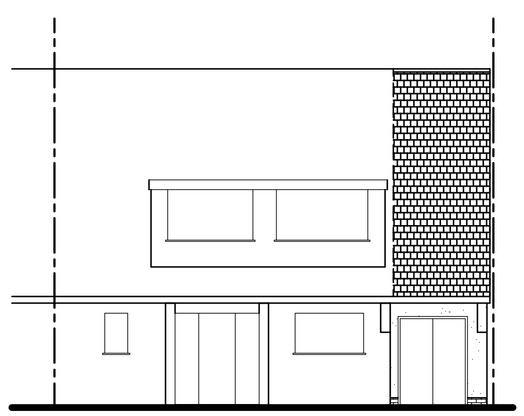

Proposed Front (North) Elevation

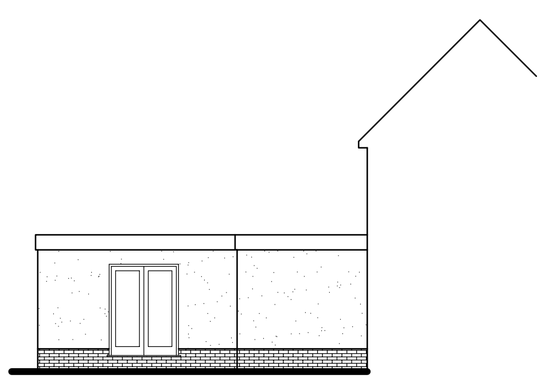

Proposed Side (East) Elevation



SCALE 1:100

Tony Rogers
Building Consultants
Address: 40 Dawn Crescent, Upper Beeding
West Sussex, BN44 3WH
Telephone: 01903 815225 Fax: 01903 815225

Rev.	Date:	Revision Description:
A	Oct 2018	recess removed and velux removed
B	Oct 2018	recess fully removed

Client: Mr & Mrs C Saunders

Address: 14 The Avenue
Shoreham
West Sussex
BN43 5GJ

Project: Proposed two storey side extension (removal of garage) and single storey rear extension

Scale: 1:50 1:100
Paper Size A1

Date: August 2018

Drawing No: 18/1317/02

Drawn By: AWR

Revision: B