Proposed Orangery

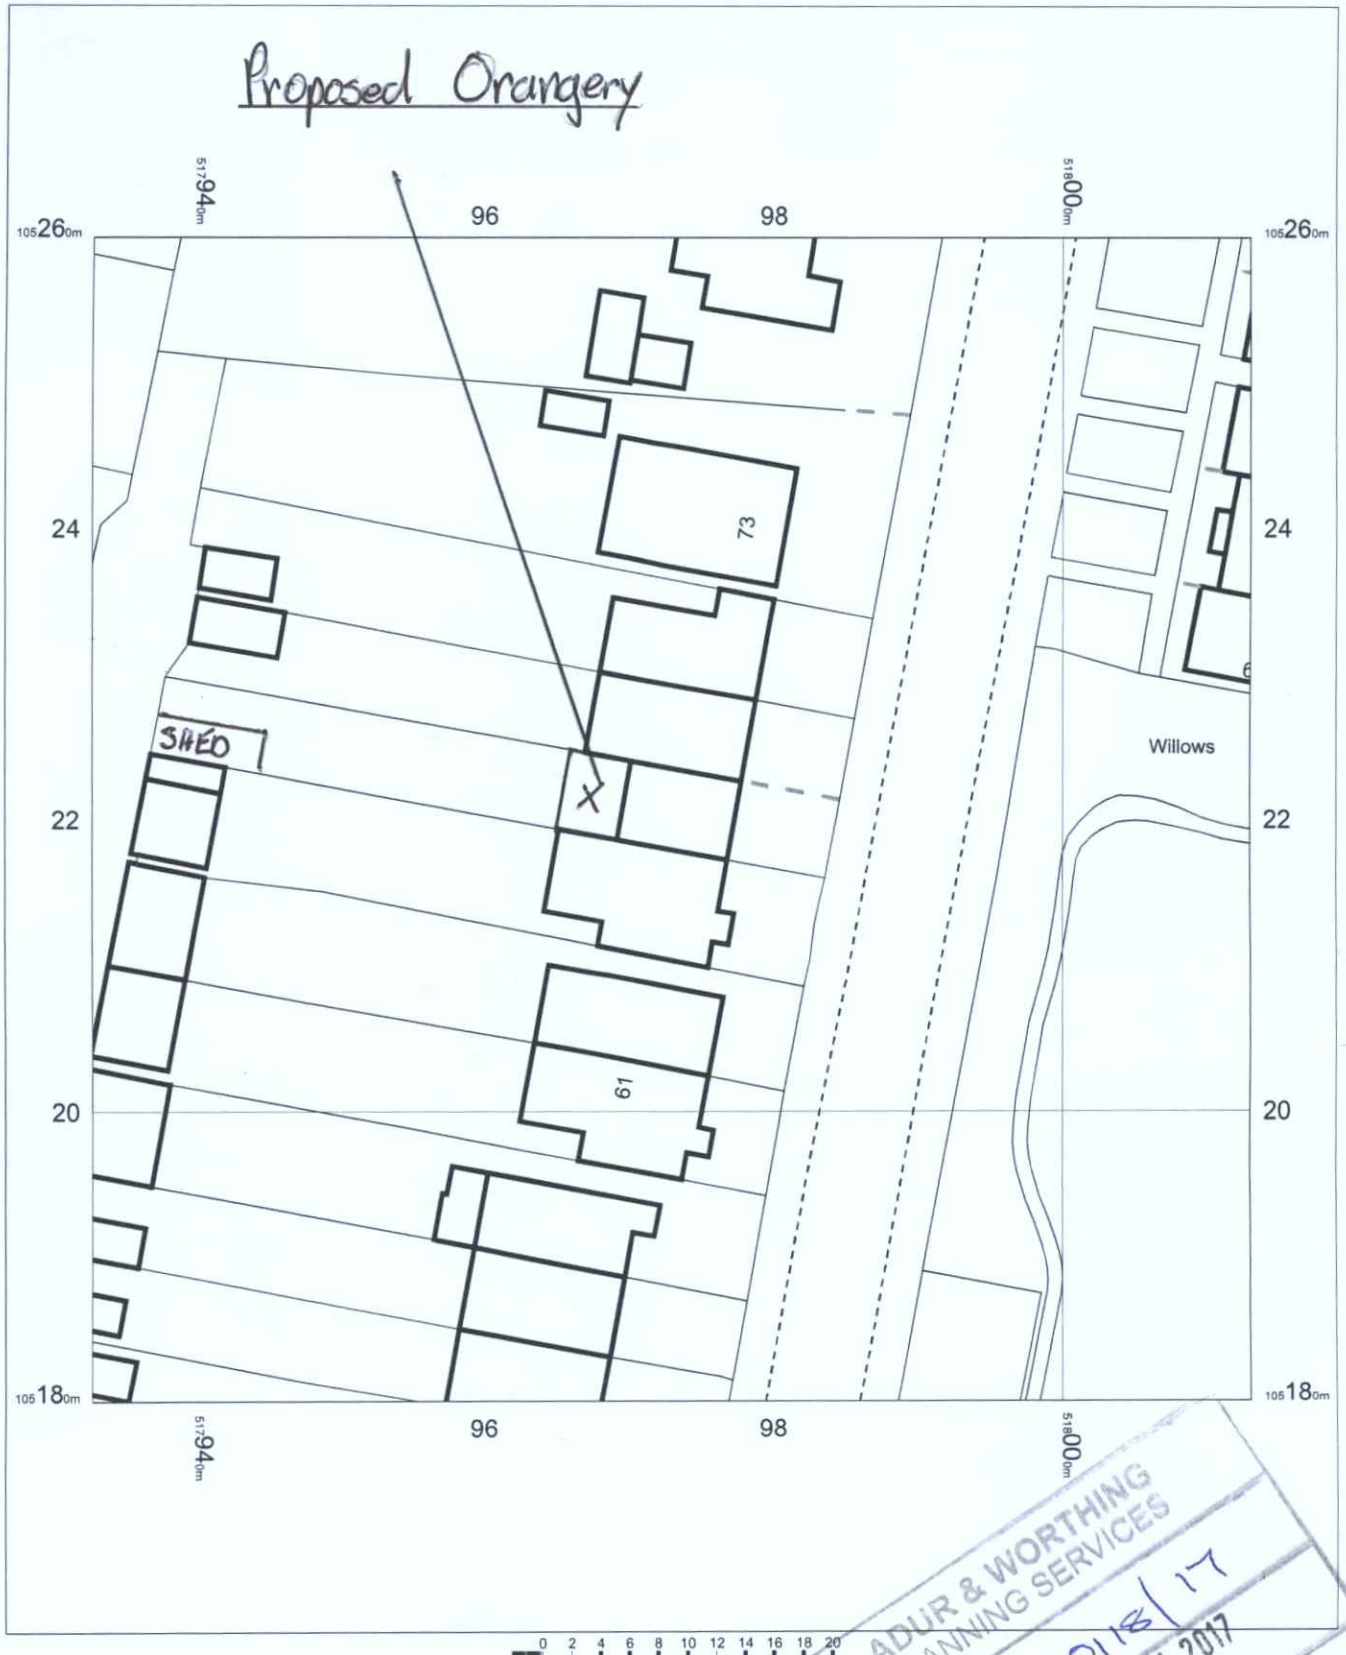

ADUR & WORTHING PLANNING SERVICES
PLAN AWDM/ 0118/17
DATE VALID 27 JAN 2017

OS MasterMap 1250/2500/10000 scale
16 January 2016, ID: HMC-00493879
www.themapcentre.com

1:500 scale print at A4, Centre: 517973 E, 105220 N

©Crown Copyright Ordnance Survey. Licence no. 100018971

Mapping sourced from Ordnance Survey®

Dodwells CHELTENHAM LTD