
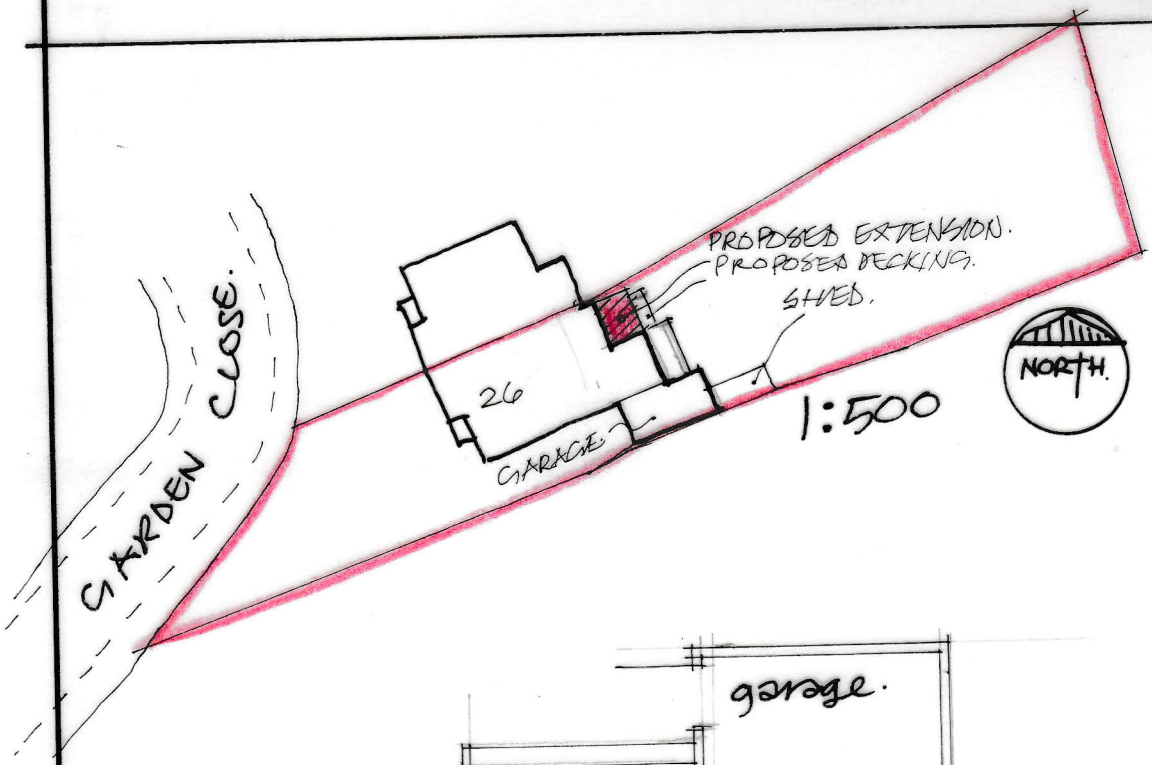


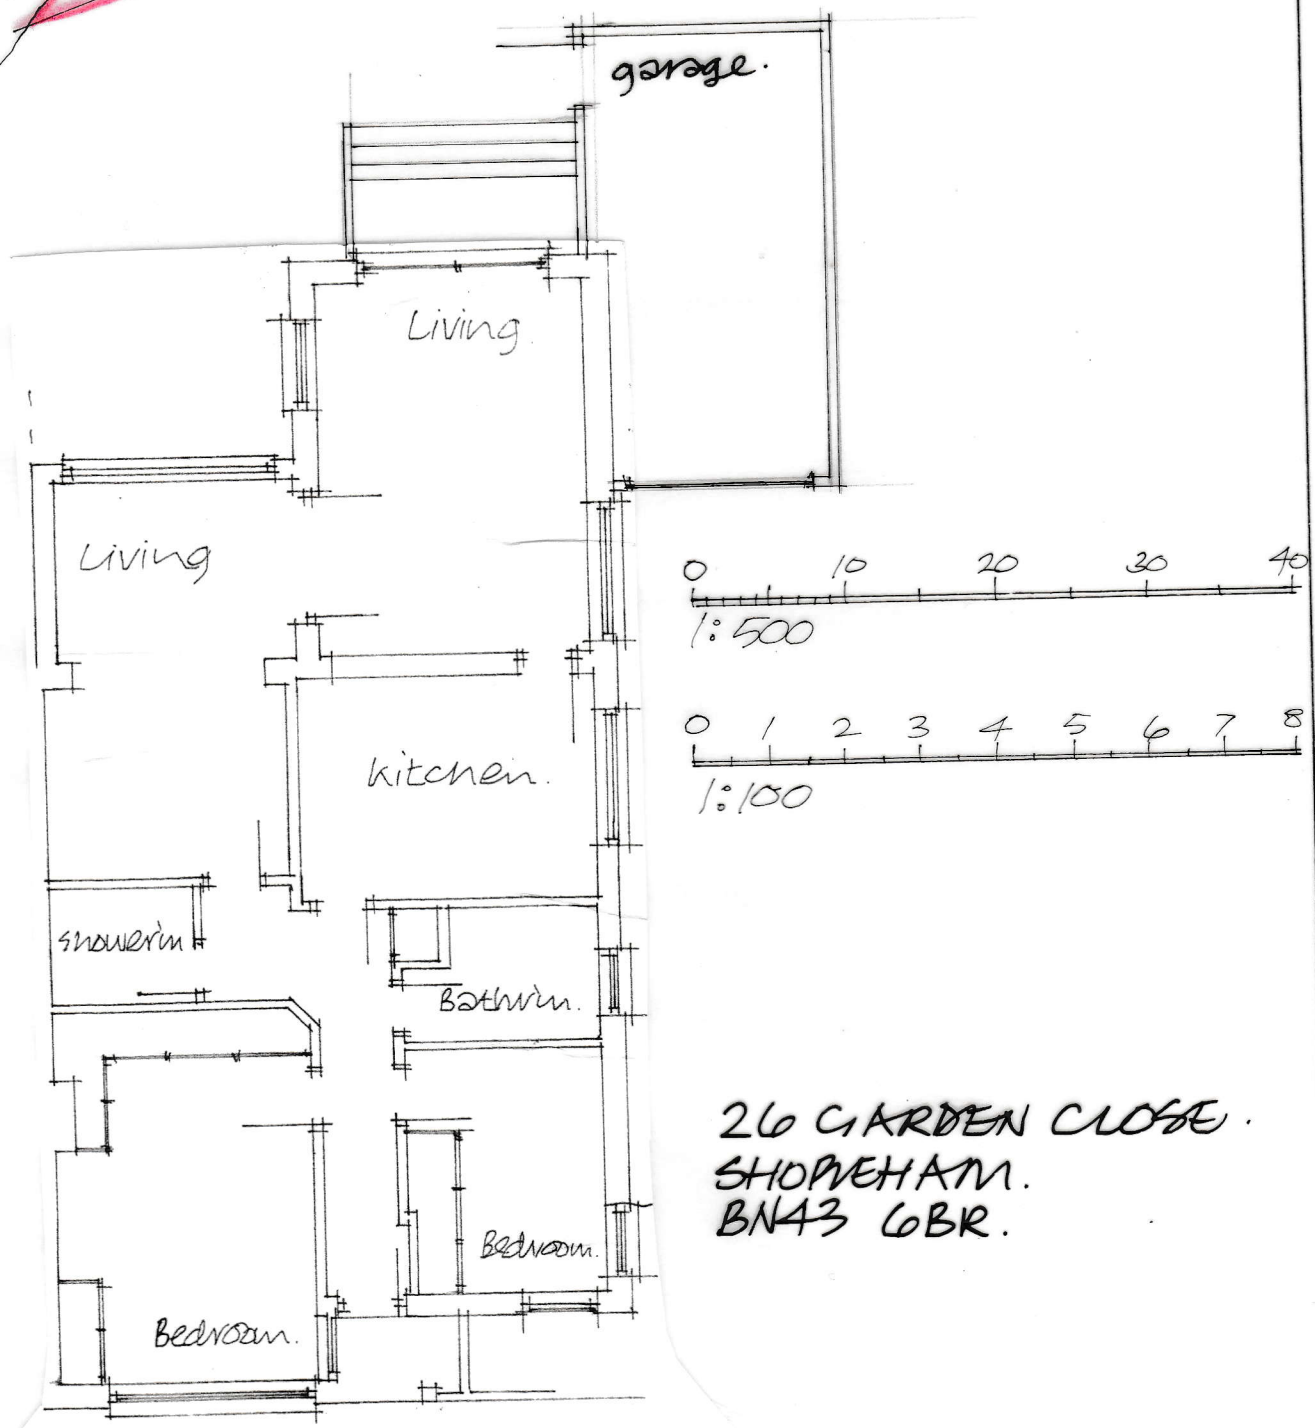

26 GARDEN CLOSE.
SHOREHAM.
BN43 6BR.

EXISTING GROUND FLOOR PLAN: 1:100