

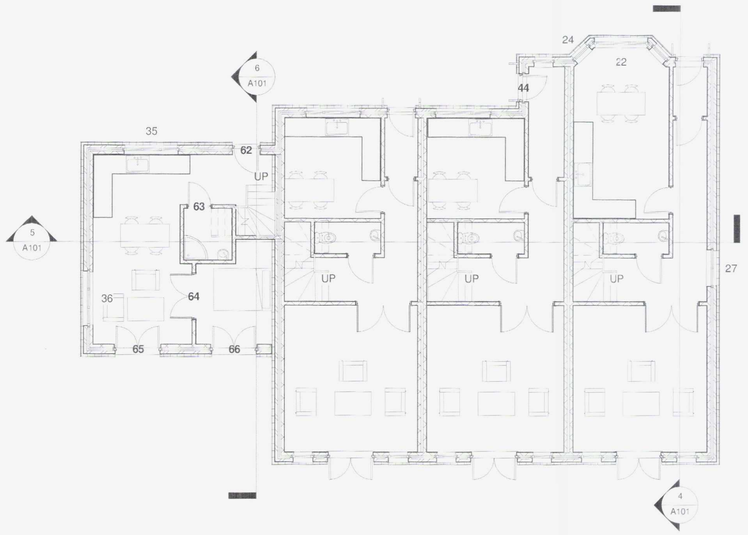



1 Ground
1 : 100

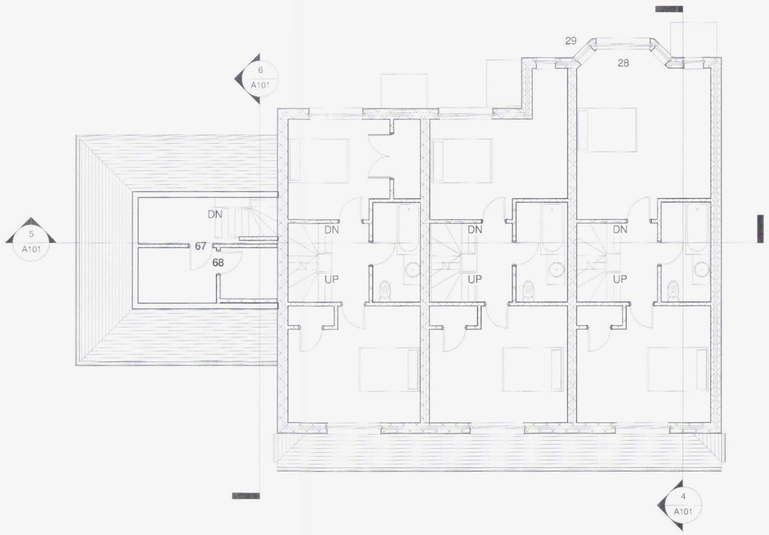

2 First
1 : 100

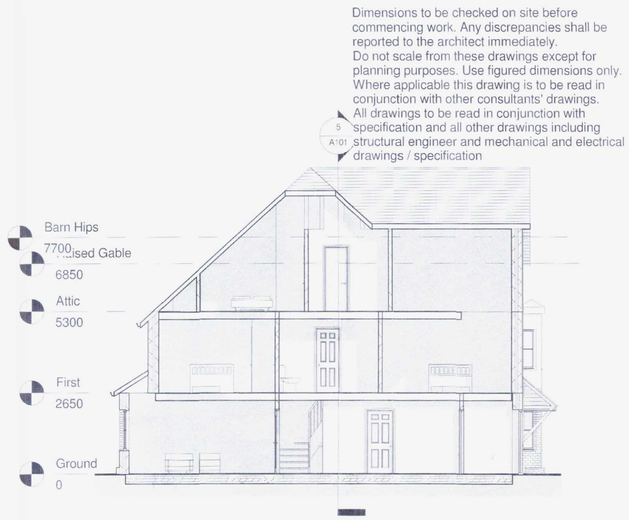


4 Section 1
1 : 100

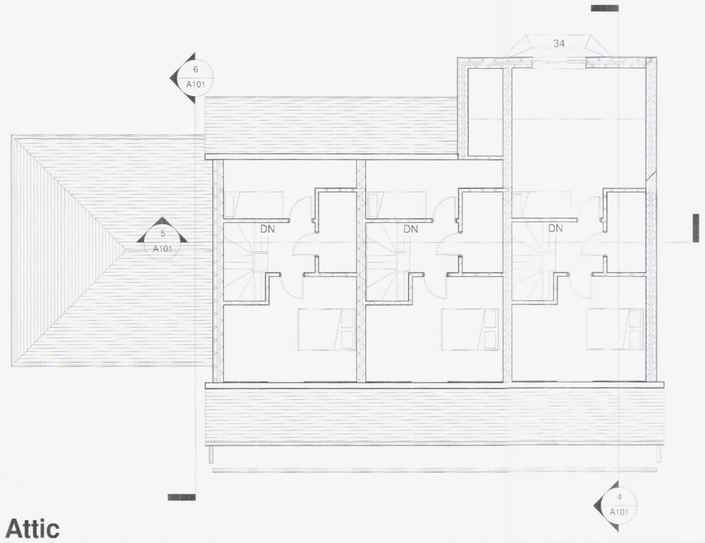

3 Attic
1 : 100



5 Section 2
1 : 100

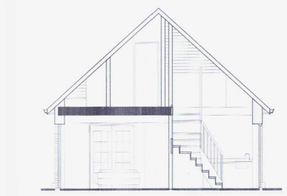

6 Section 3
1 : 100



7 3D View 1



8 3D View 2

Dimensions to be checked on site before commencing work. Any discrepancies shall be reported to the architect immediately.
Do not scale from these drawings except for planning purposes. Use figured dimensions only.
Where applicable this drawing is to be read in conjunction with other consultants' drawings.
All drawings to be read in conjunction with specification and all other drawings including structural engineer and mechanical and electrical drawings / specification

No.	Description	Date

helyer**design**
sustainability through design
mail@helyerdesign.co.uk
www.helyerdesign.co.uk.
1 The Old Flour Mill, Emsworth, PO10 7BT
01243 370 715

Chalkhouse

Shelley Road

Town House Scheme

Project number	07004
Date	October 2009
Drawn by	MRH
Checked by	TD

A101

Scale 1 : 100