Ordnance Survey®
Ukmapcentre.com

Site Location Plan Of Proposed Vehicle Exit Widening

Drawing No BN01052019A Scale 1:1250 (A4)

Appendix 1

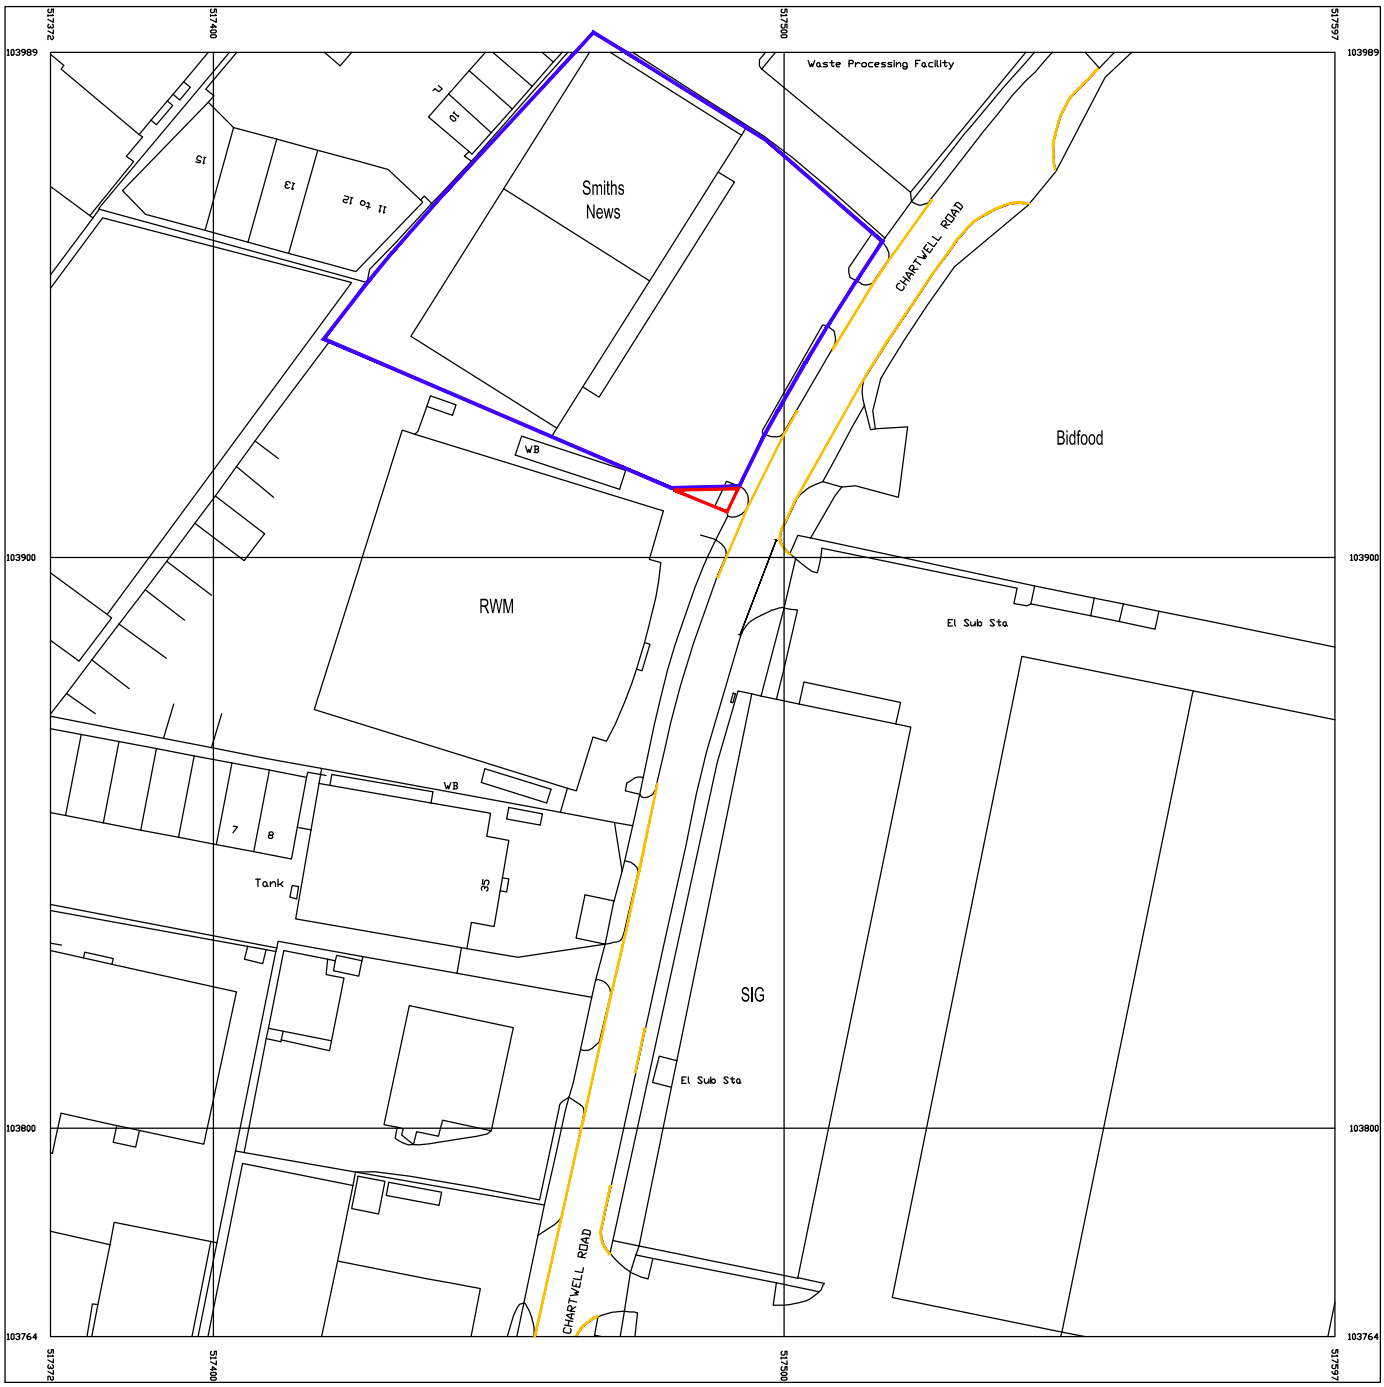

Serial number: 155986
©Crown copyright and database right 2019
Ordnance Survey licence 100048957
Reproduction in whole or in part is prohibited
without the prior permission of Ordnance Survey

Plan Scale 1:1250 (A4)

10 0 10 20 30 40 50

metres

Enlarged Detail Of Proposed Vehicle Exit Widening 1:500 (A4)

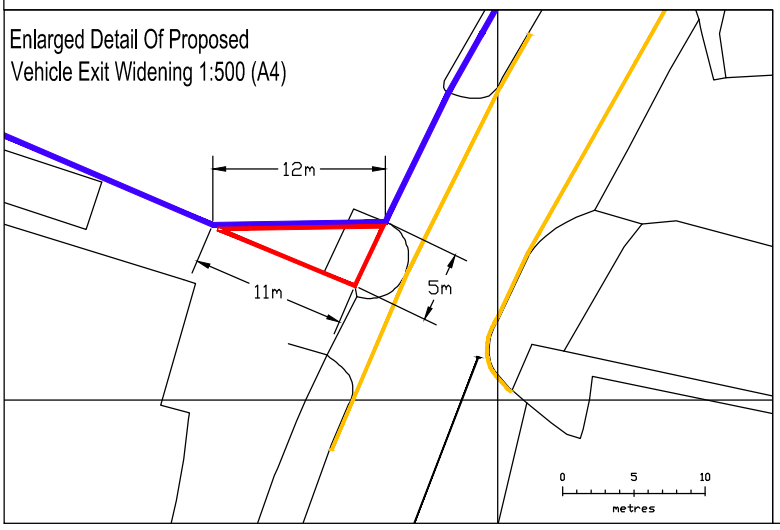

Legend

- Application Site Boundary
- Other Land Under Applicants Control
- Existing Double Yellow Lines