# 12 MOUNTVIEW ROAD, SOMPTING

Existing details 01 July 2016

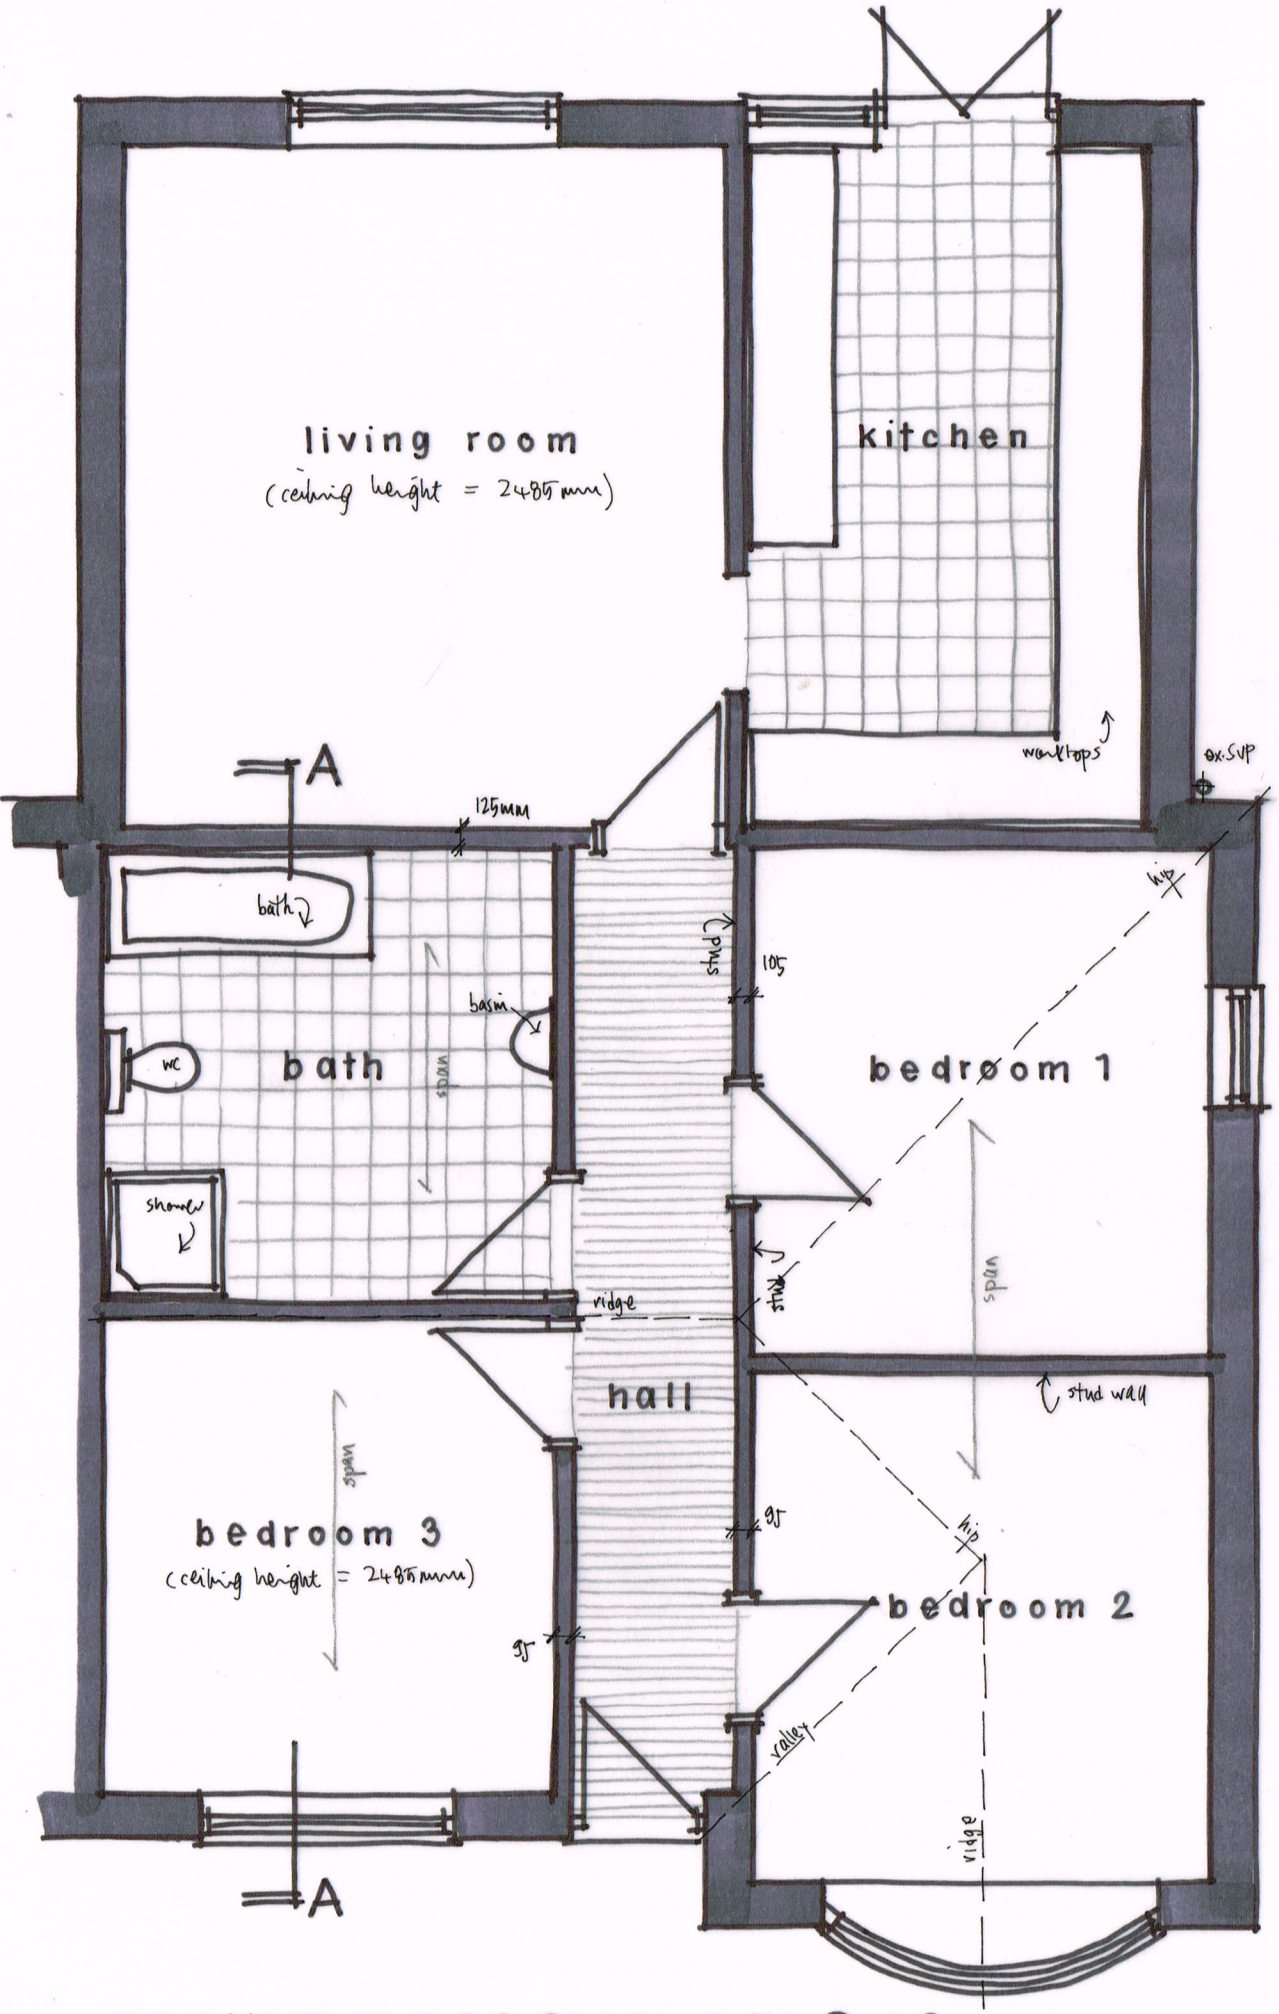


GROUND FLOOR PLAN 1:50 @ A3

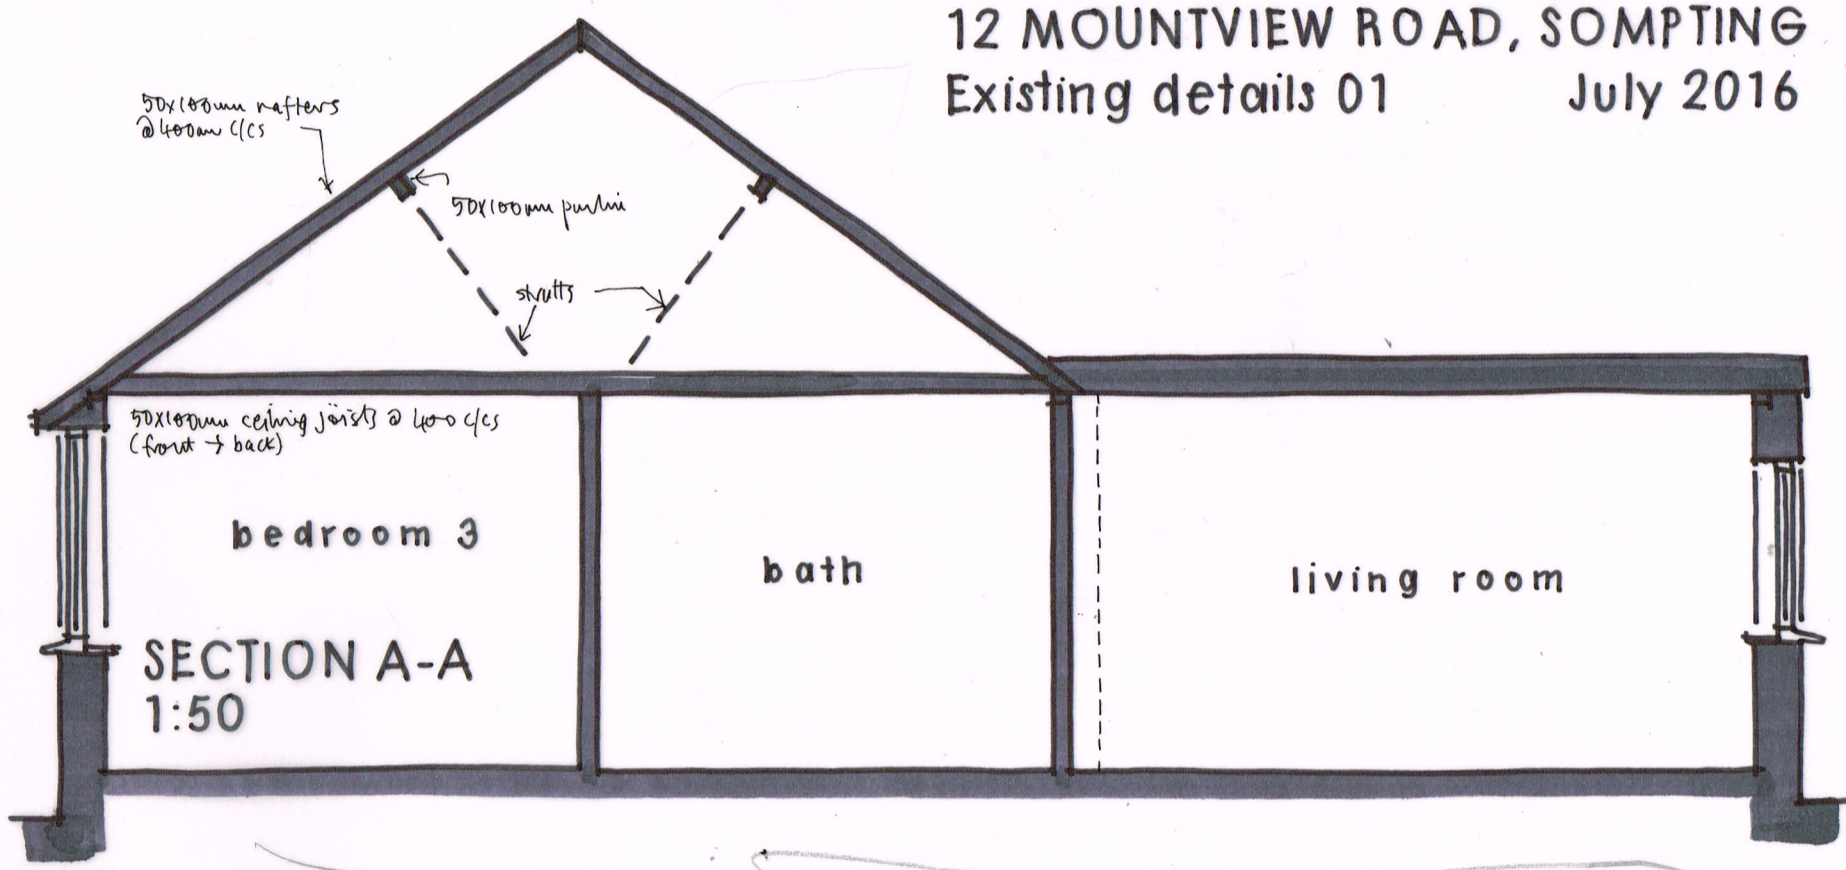


SECTION A-A
1:50

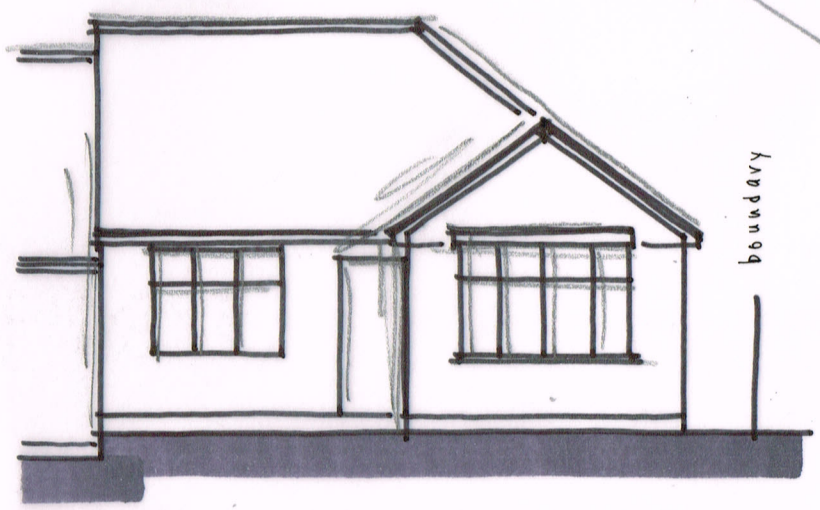


FRONT

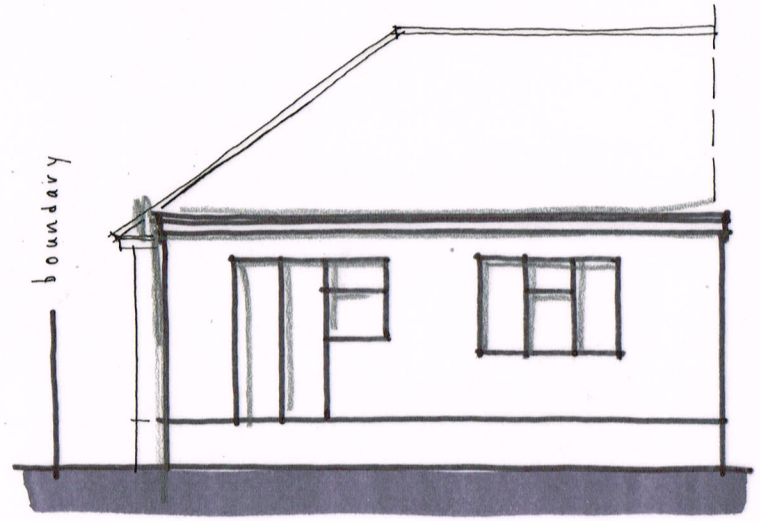


REAR

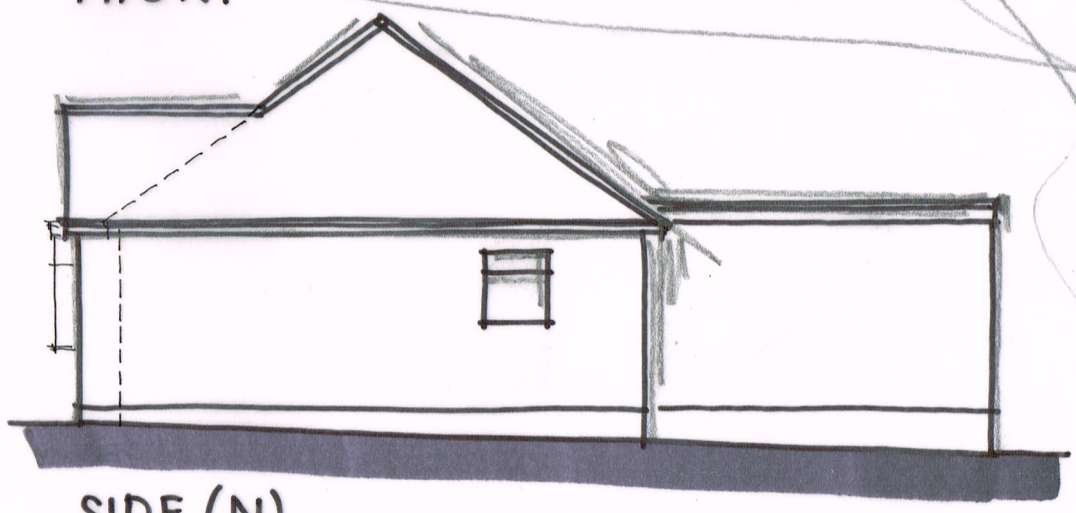

SIDE (N)

0 1 2 3 4 5m
metres

Wayne Gander MCIAT
Architectural Technologist
98 Durrington Lane
Worthing
West Sussex BN13 2RQ
Tel. 01903 694817