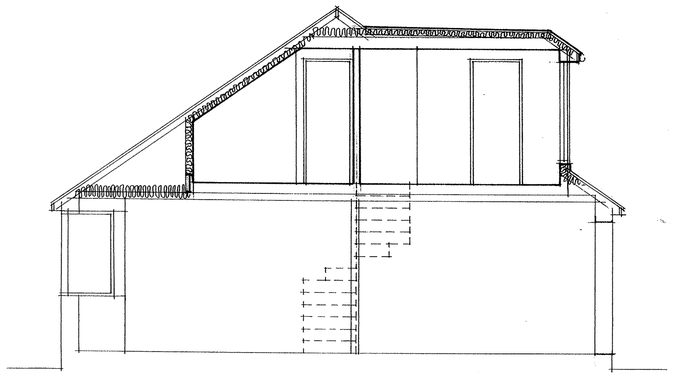

Section A-A

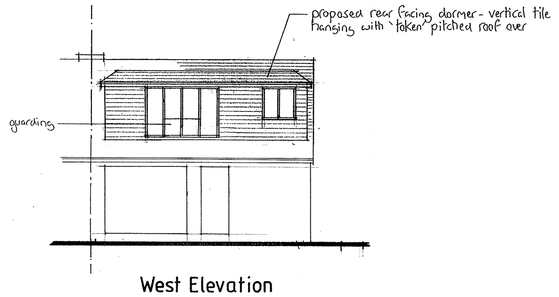

West Elevation

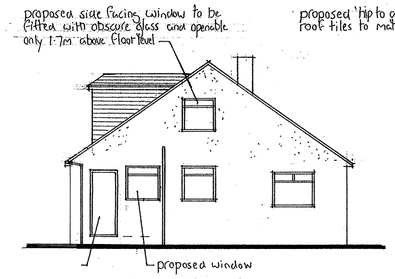

South Elevation

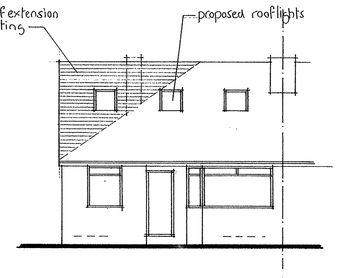

East Elevation

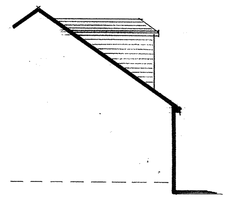

North Elevation

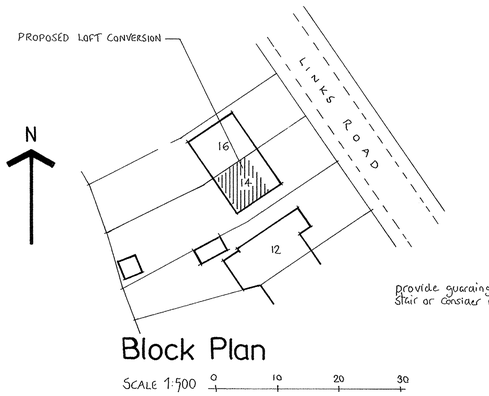

Block Plan

SCALE 1:500 0 10 20 30

A1 PAPER SIZE SCALE 1:50 0 1 2 3 4 5

1:100 0 1 2 3 4 5 6 7 8 9 10

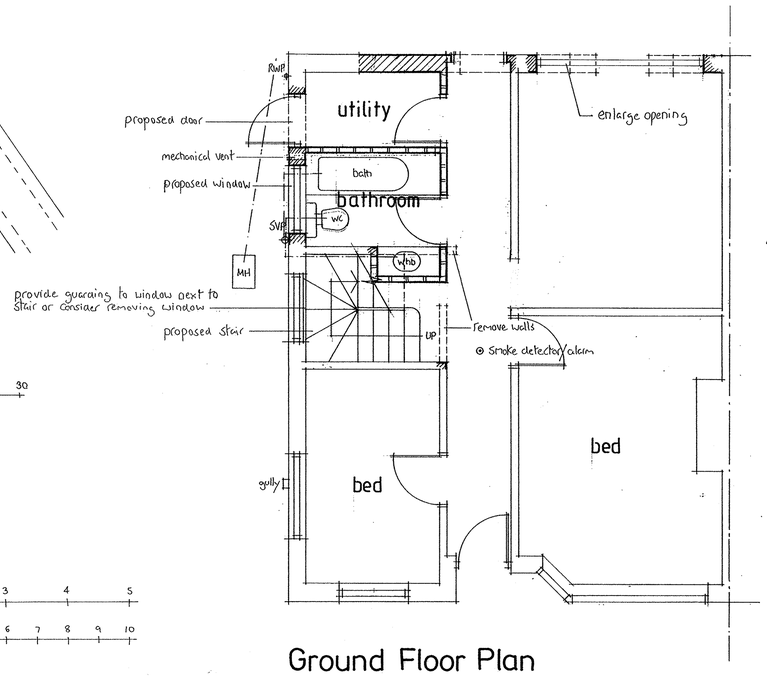

Ground Floor Plan

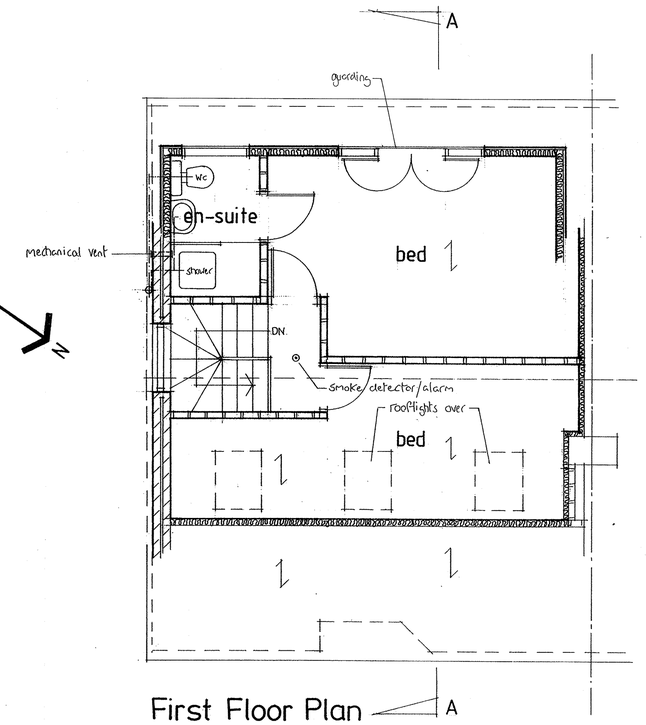

First Floor Plan

THIS DRAWING TO BE READ WITH DRG Nº 1773/2271, SPECIFICATION NOTES AND STRUCTURAL ENGINEERS CALCULATIONS

This drawing is the sole copyright of Insite Planning Ltd.

Insite Planning Ltd
5 Beechwood Avenue
Brighton, East Sussex
BN1 8ED
Tel: 01273 558118
Email: insiteplanning@yahoo.co.uk

Client:

Job:

14 Links Road
Lancing

Proposed Loft Conversion

Date: Aug 2020 Scale: 1:50, 1:100

Drawing No. 1773/2294