

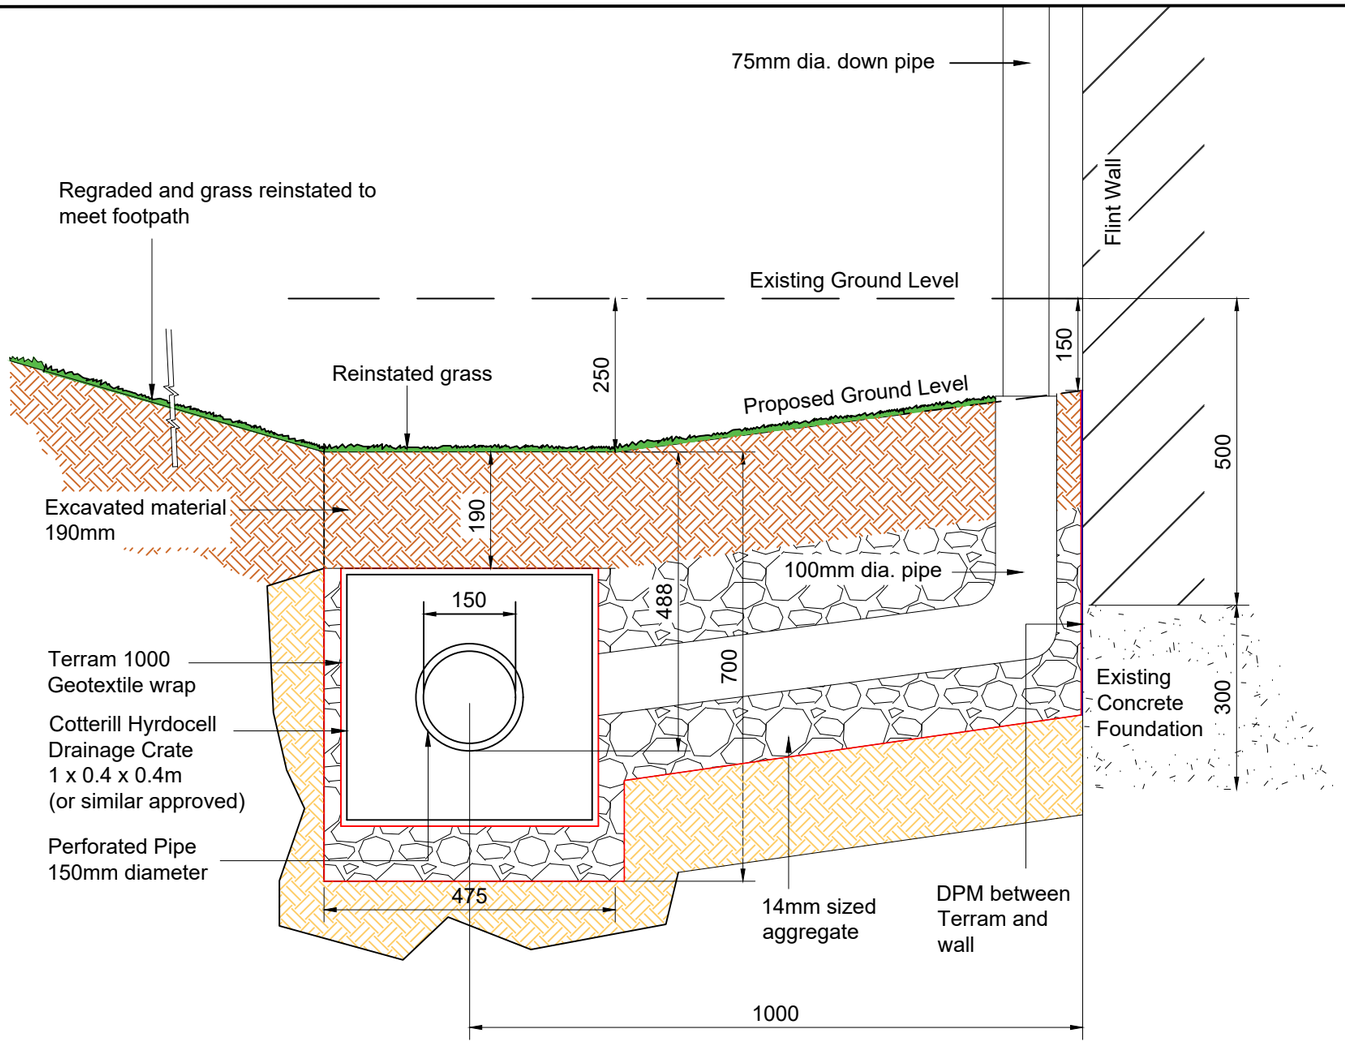


① Construction Detail @ 1:10

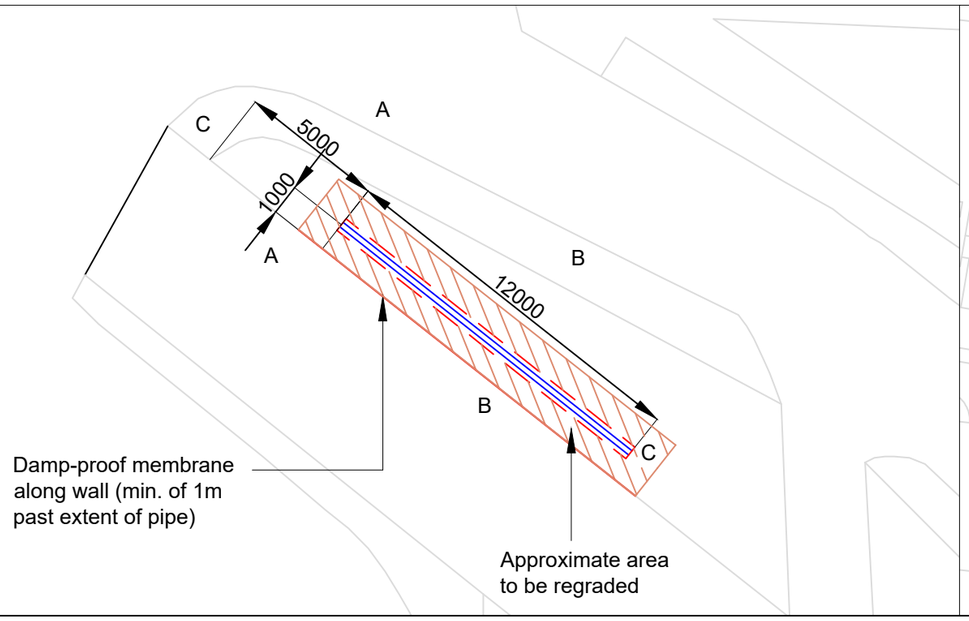

② Cross sections @ 1:200

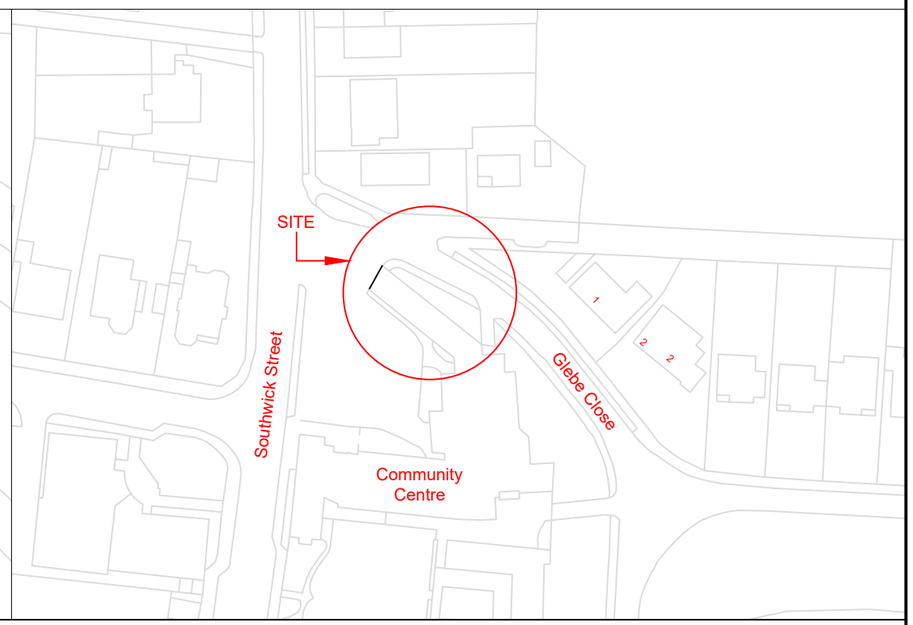

③ Site Overview @ 1:1250

Notes:

1. Do not scale from this drawing
2. All measurements are in millimetres unless otherwise stated
3. Damp-proof membrane to extend at least 1 metre past the end of the drain, along the wall.
4. Due to change in levels, all ground level should be regraded back into the surrounding, existing level.

Reproduced by permission of Ordnance Survey on behalf of HMSO. ©Crown Copyright and database right (2018). Ordnance Survey 100024321 & 100018824

	Description	By	Date

AMENDMENTS

ADUR & WORTHING COUNCILS
ENGINEERING SERVICES
TOWN HALL, CHAPEL ROAD
WORTHING BN11 1HA
TEL: 01903 239999
www.adur-worthing.gov.uk
engineers@adur-worthing.gov.uk

Southwick Community Centre

LONGITUDINAL DRAIN

Scale: As Shown@A3	Date: 24/07/24
Drawn by: BP	Checked by: DM
Drawing No: 2324/project No/01	