
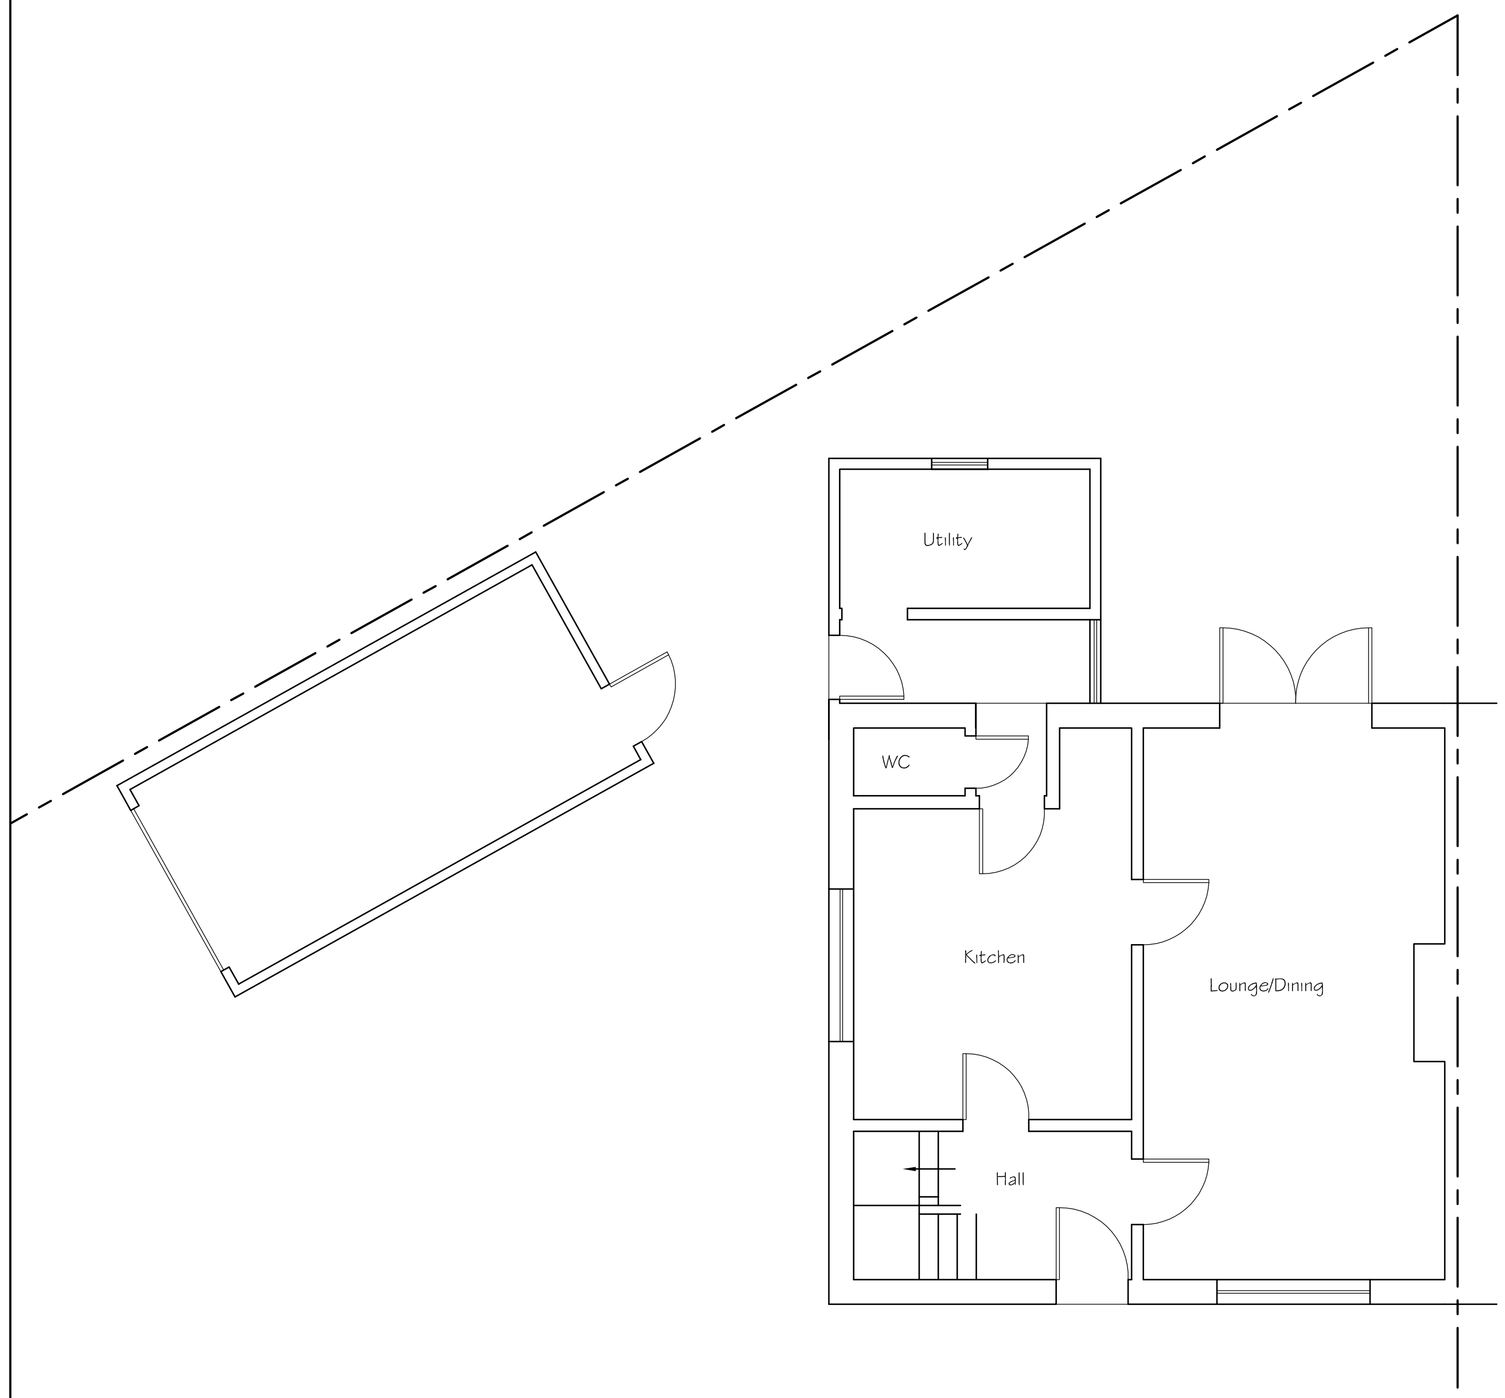



Existing Ground Floor Plan

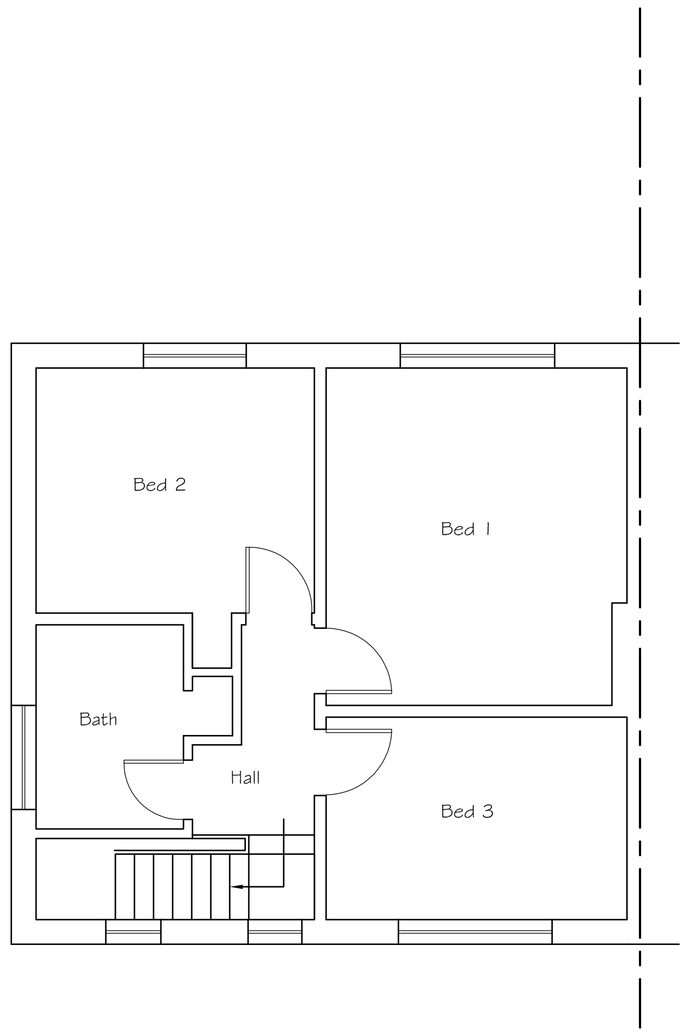


Existing First Floor Plan

0 0.5 1 2 3 4 5 6 7 8 9 10


SCALE 1:50

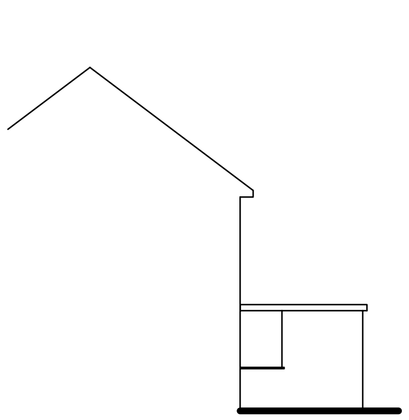


Existing Side Elevation

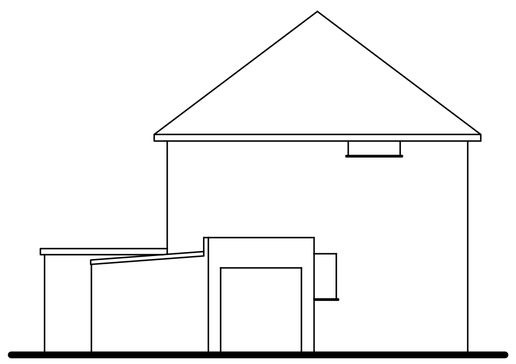

Existing Side Elevation

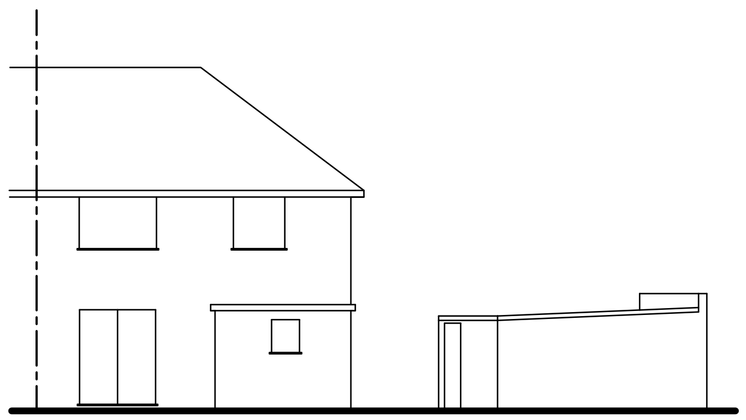


Existing Rear Elevation

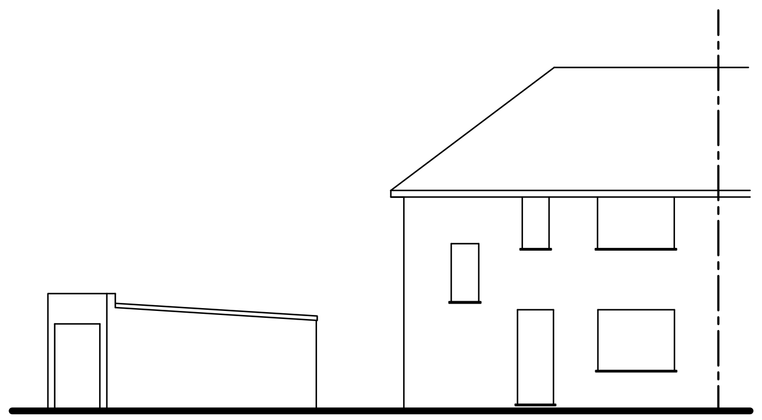

Existing Front Elevation

0 0.5 1 2 3 4 5 6 7 8 9 10

SCALE 1:100

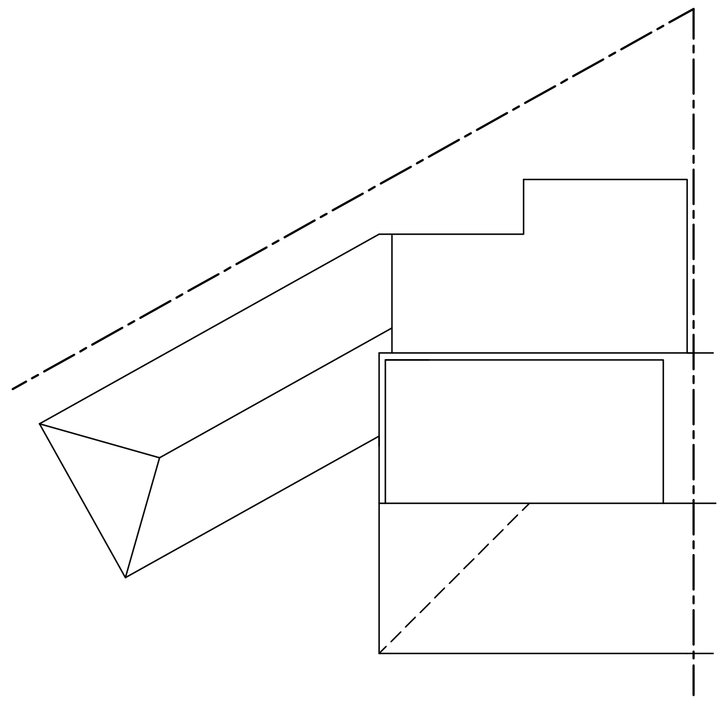

Proposed Roof Plan

0 0.5 1 2 3 4 5 6 7 8 9 10

SCALE 1:100

Tony Rogers
Building Consultants
Address: 40 Dawn Crescent, Upper Beeding
West Sussex, BN44 3WH
Telephone: 01903 815225 Fax: 01903 815225

Rev.	Date:	Revision Description:

Client: Mr G Reynolds

Address: 1 Meadow Close
Southwick
West Sussex
BN42 4NX

Project: Proposed extension & room in roof

Scale: 1:50 1:100
Paper Size A1

Date: March 2014

Drawing No: 14/917/01

Drawn By: AWR

Revision: