T.P. OFFICE COPY

BOROUGH OF WORTHING
DEPOSITED 21/11/07
TP REF NO
WB / 07/1356/FUL



EXISTING WEST ELEVATION
SCALE 1:100

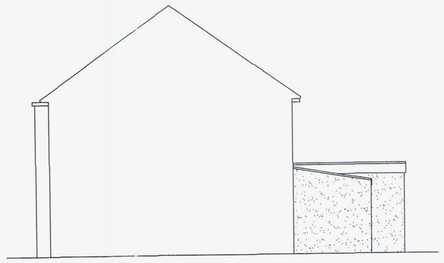

EXISTING NORTH ELEVATION
SCALE 1:100

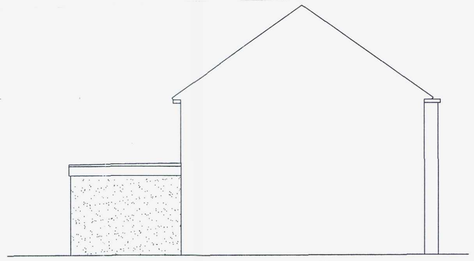

EXISTING SOUTH ELEVATION
SCALE 1:100



PROPOSED WEST ELEVATION
SCALE 1:100

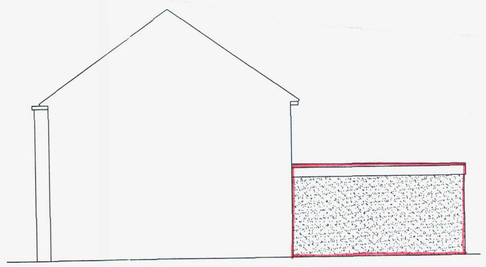

PROPOSED NORTH ELEVATION
SCALE 1:100

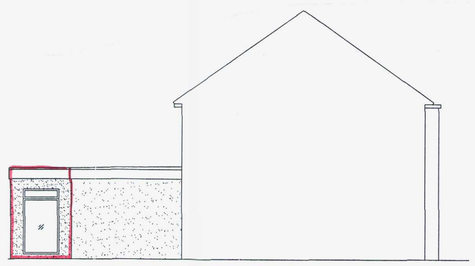

PROPOSED SOUTH ELEVATION
SCALE 1:100

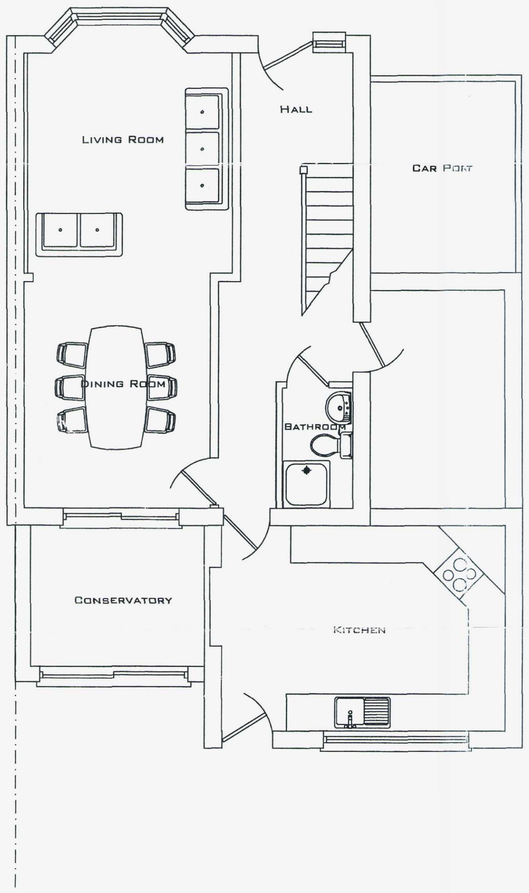

EXISTING GROUND FLOOR
SCALE 1:50

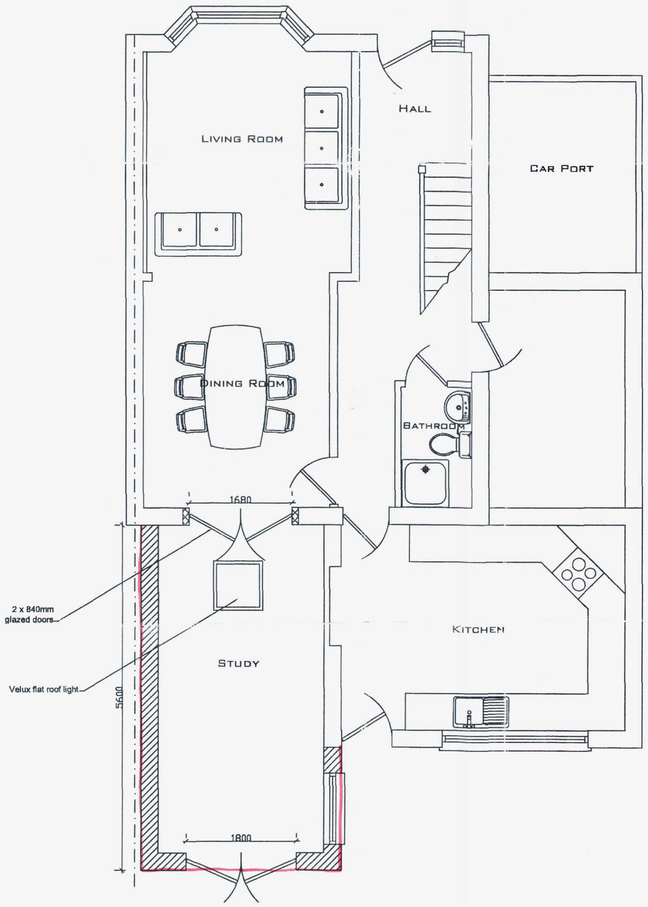

PROPOSED GROUND FLOOR
SCALE 1:50

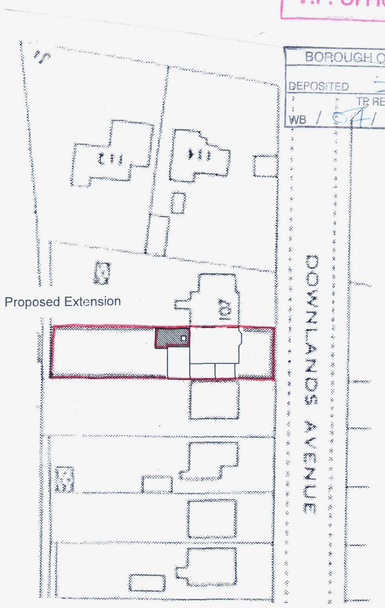

Block Plan - Scale 1:500

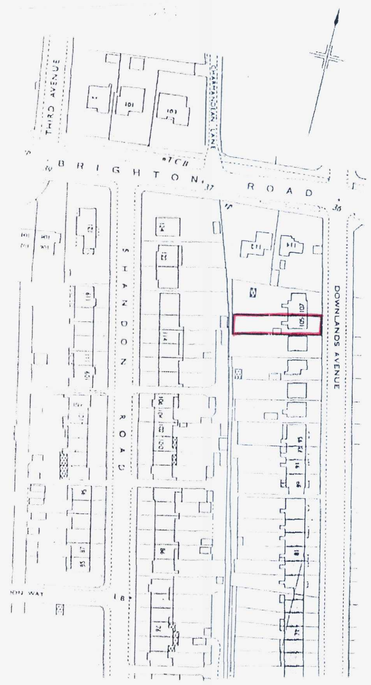

Location Plan - Scale 1:1250

- All dimensions must be checked on site and not scaled from this drawing, apart from by Local Authority.

- No work is to be commenced untill full Planning Permission/ Building Regulations have been approved and any conditions discharged. Any work started prior to approval is entirely at clients/ contractors risk.

- The contractor is responsible for taking and checking all levels, dimensions etc, prior to ordering materials and starting work.

- Where approval of materials by Local Authority is a condition of the Planning Concent, samples must be supplied to the relevant officer or approved in writing before relevant works are commenced.

- It is the responsibility of the building owner, or tennant, to comply with the requirements of 'The Party Wall Act 1996' in respect of excavation and construction in proximity to certain buildings or structures; and for connected purposes.

ROBERTS & WRIGLEY ASSOCIATES
27A GORING ROAD, GORING BY SEA, WEST SUSSEX, BN12 4AR
TEL: 01903 240169 EMAIL: rwassociates@tiscali.co.uk

CLIENT
MRS DIPLOCK

Company

Site Address
105 DOWNLANDS AVENUE
WORTHING
WEST SUSSEX
BN14 9HF

DRAWING TITLE
PROPOSED DEMOLITION OF EXISTING CONSERVATORY & CONSTRUCTION OF SINGLE STOREY EXTENSION.

DRAWN
SIMON WRIGLEY

DATE
7TH SEPT 07

SCALE
1:50 & 1:100

JOB No.
06/000

All Dimensions of existing buildings/ boundarys to be verified on site by contractor, with any discrepencies reported back before commencement of work. This drawing is the copyright of Roberts & Wrigley Associates and shall not in any way be used or reproduced without written consent.

DRAWING No.
DRAWING 1
PROPOSED FLOOR PLANS

REV.	Date
REV.	Date
REV.	Date

WORTHING BOROUGH COUNCIL
21 DEC 2007
PLANS GRANTED SUBJECT TO CONDITIONS