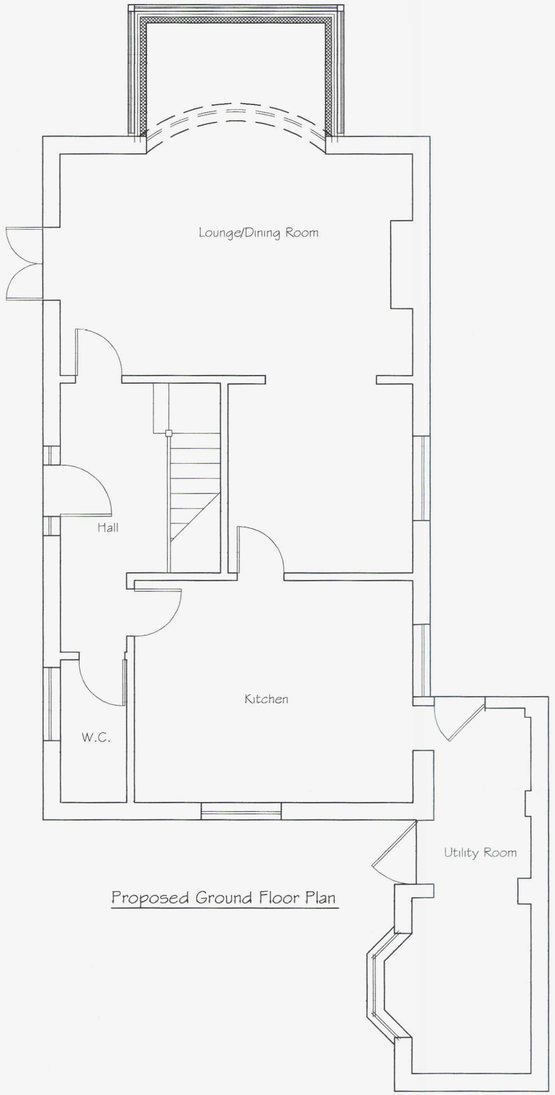

Proposed Ground Floor Plan

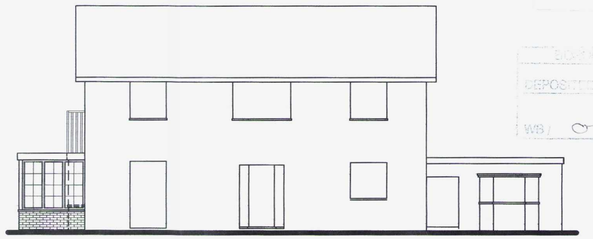

Proposed Front Elevation

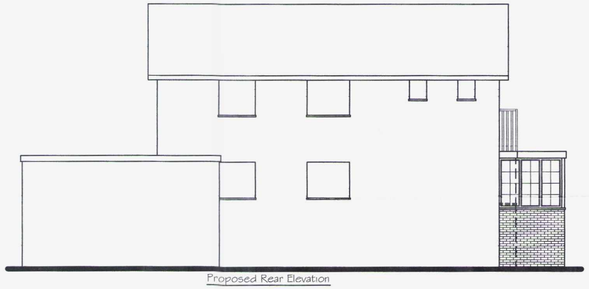

Proposed Rear Elevation

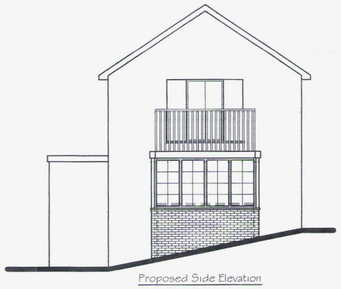

Proposed Side Elevation

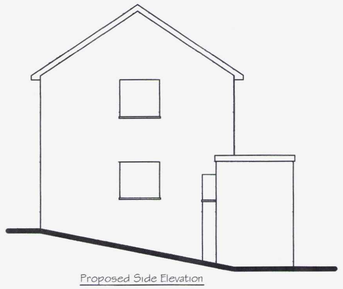

Proposed Side Elevation

DEPOSITED 06.11.07
WB/ 07/1362/FOLL
WORTHING BOROUGH COUNCIL
- 2 JAN 2008
CONSENT GRANTED
SUBJECT TO CONDITIONS

Tony Rogers
Building Consultants
Address: 40 Dawn Crescent, Upper Beeding,
West Sussex, BN44 3WH
Telephone: 01903 815225 Fax: 01903 815225

Rev.	Date:	Revision Description:

Client: MR & MRS WARD

Address: 11 Hurston Close
Worthing
West Sussex

Project: Proposed Bay Window To Replace Existing

Scale: 1:50 1:100

Date: OCTOBER 2007

Drawing No: 07/360/01

Drawn By: AJM

Revision: