THIS DRAWING IS COPYRIGHT ©

FIGURED DIMENSIONS MUST BE TAKEN IN PREFERENCE TO SCALED DIMENSIONS. CONTRACTORS, SUB-CONTRACTORS AND SUPPLIERS MUST VERIFY ALL DIMENSIONS ON SITE BEFORE PROCEEDING. ANY DISCREPANCIES ARE TO BE REPORTED IMMEDIATELY BEFORE PROCEEDING.

AMENDMENT



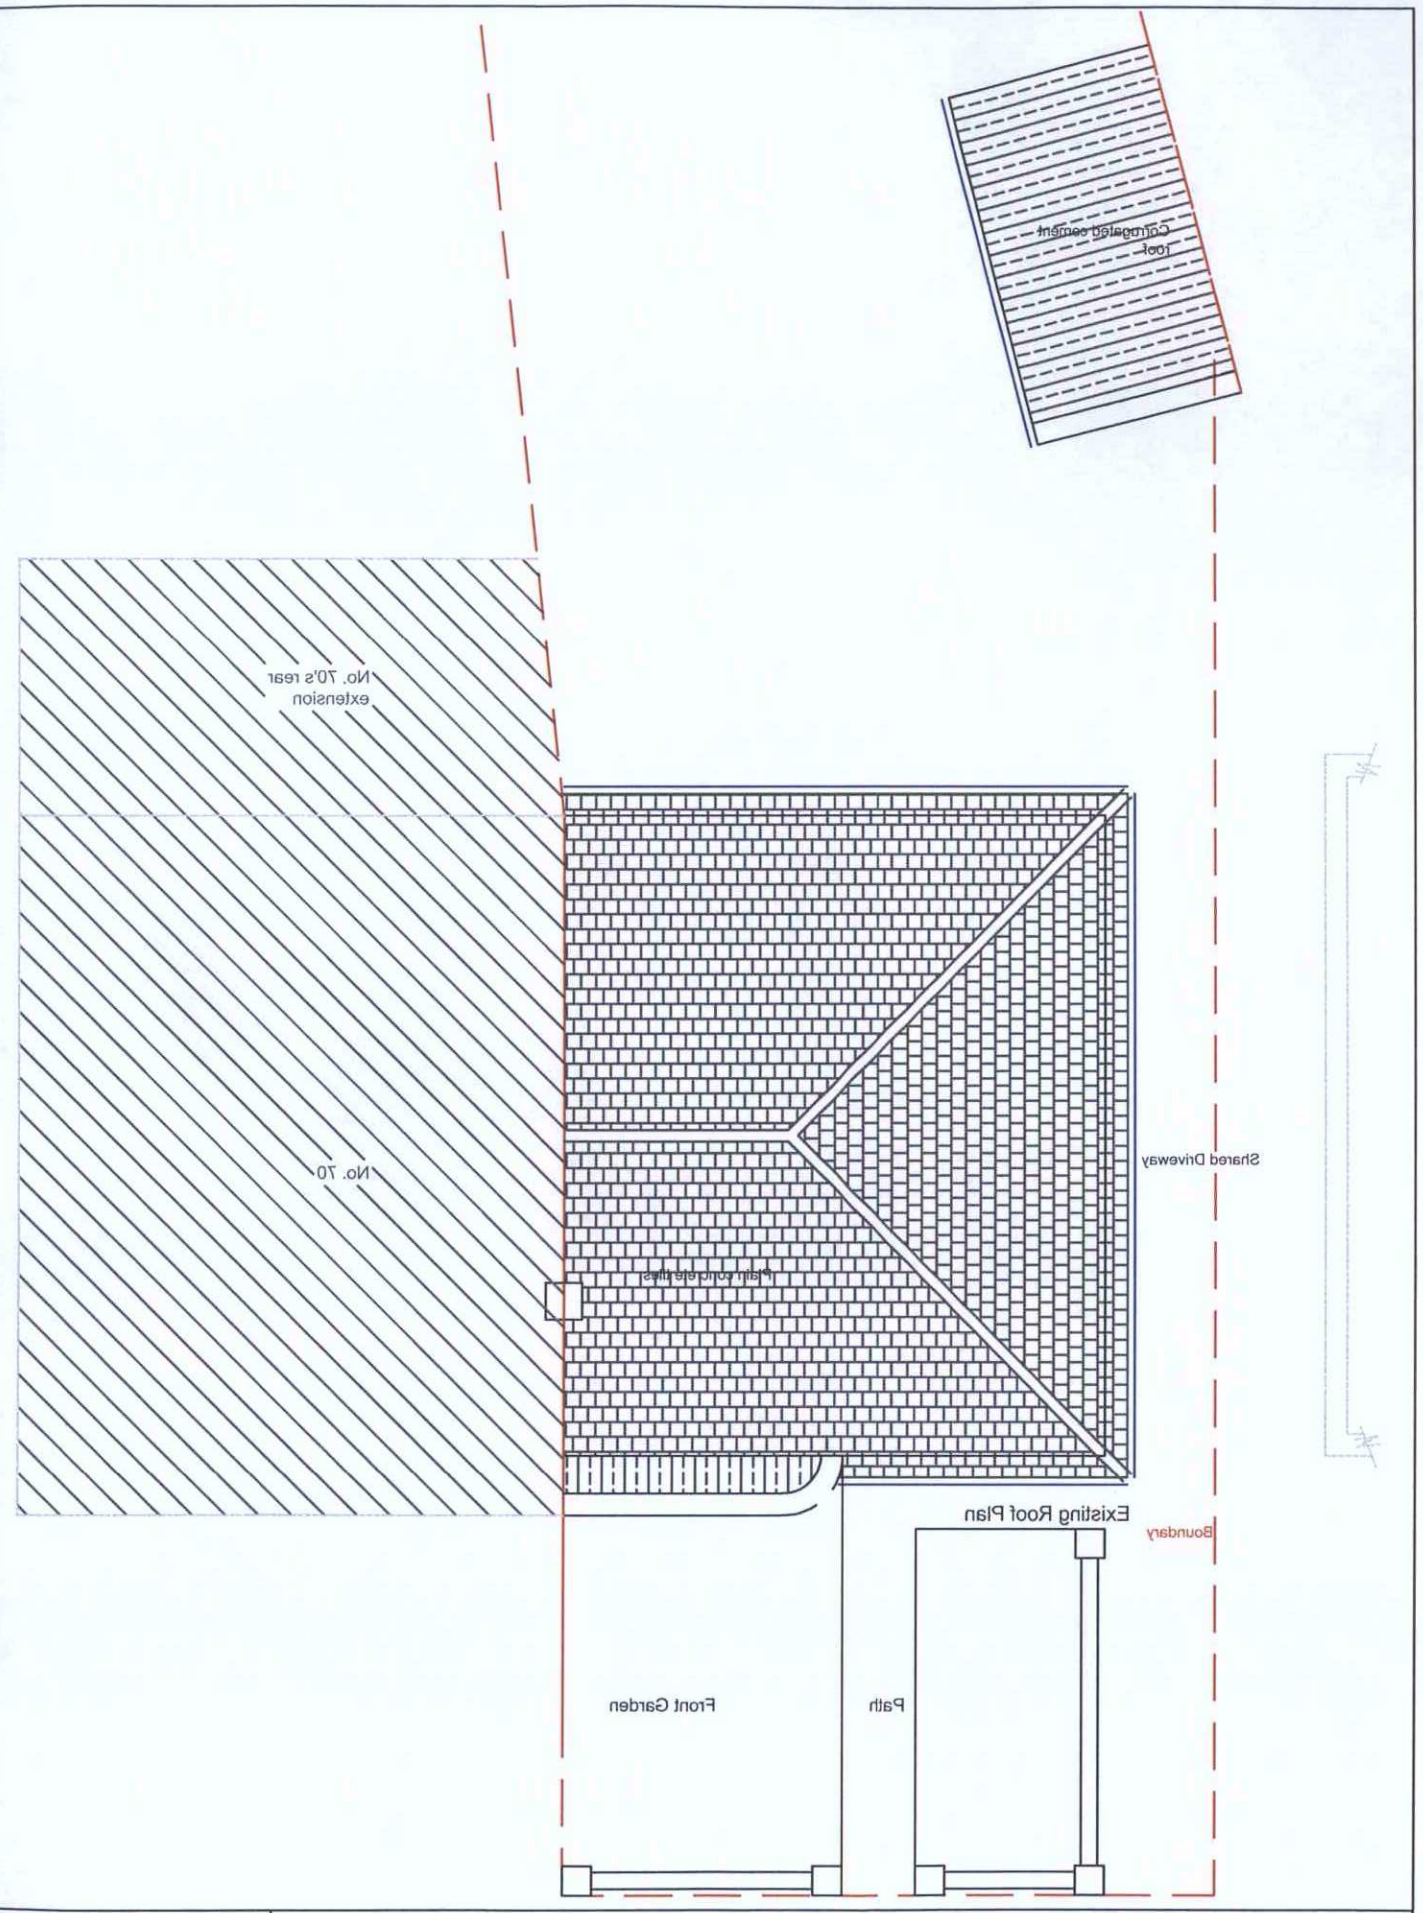

ADUR & WORTHING
PLANNING SERVICES

PLAN	AWDM/ 1193/16
DATE VALID	Rec: 27/10/16

Revision	Comment	Date
A	Planner liaison	29/09/16
B	Planner liaison	15/10/16
C	Planner liaison	21/10/16

Steven Purvis
07768 104836
stevenpurvis1@gmail.com

Project - 72 Connaught Av, Shoreham-by-Sea BN43 5WJ

Client - Mr S B Purvis

Drawing Ref - 100/GA06 | Scale - 1/100 @A3

Title - Existing & Proposed Roof Plans

S B P