Client - Mr S B Purvis	Title - Existing Floor Plan		S B P
Project - 17 Corranbirk Av, Shorefarm-by-Sea BN43 5WT	Drawing Ref - 100\GA05	Scale - 1\20 @A3	

Revision	Comment	Date
A	Planning liaison	25\09\19

Steven Purvis
07768 104839
stevenpurvis1@gmail.com

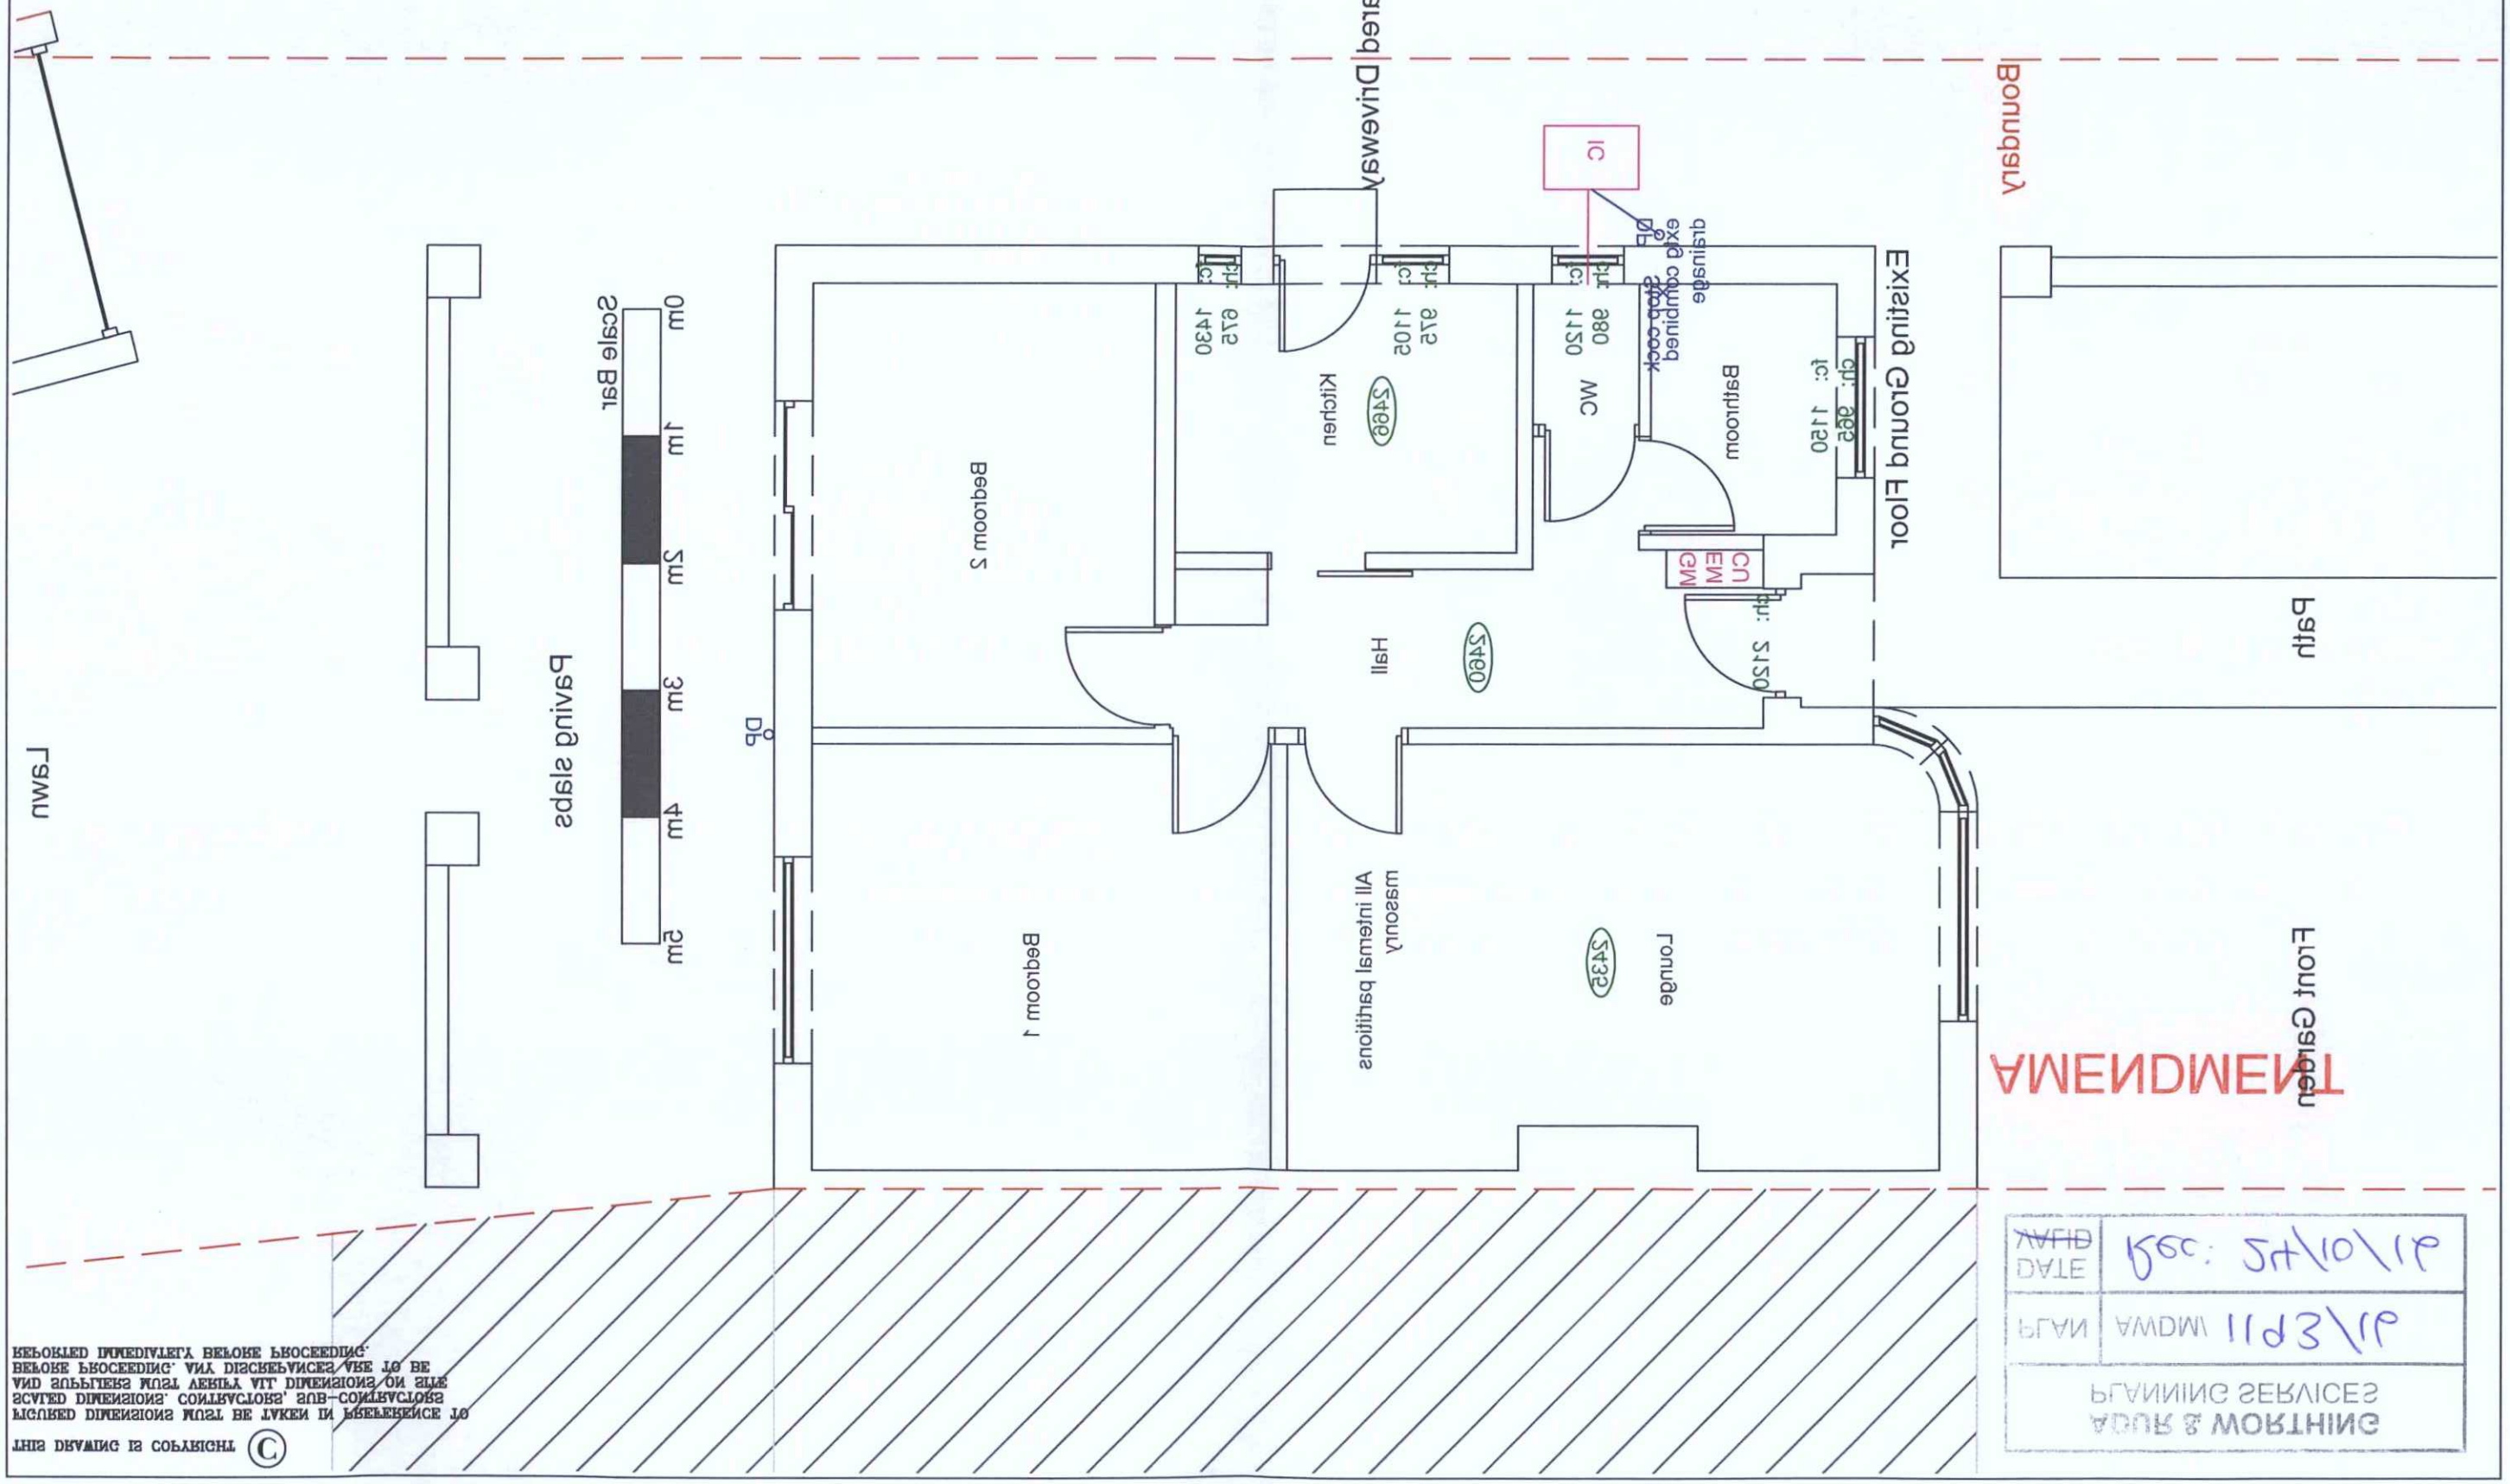
Boundary
Shared Driveway
Existing Ground Floor
Path
Front Garden
Parking space
Parking space
Parking space