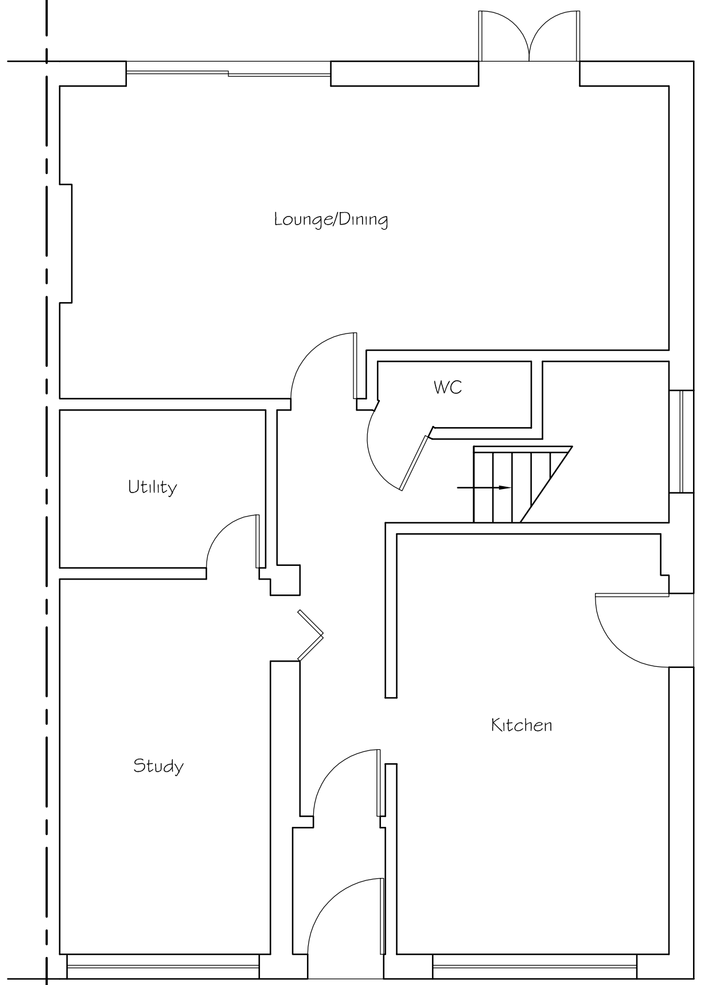

Existing Ground Floor Plan

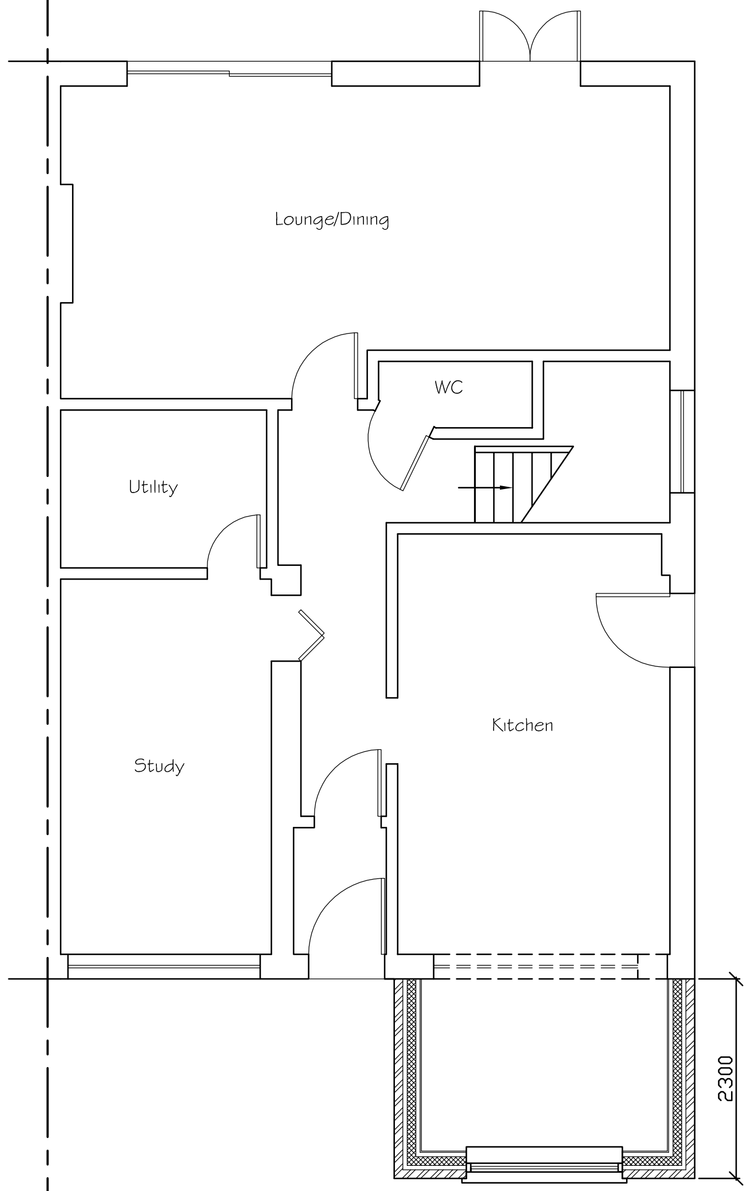

Proposed Ground Floor Plan

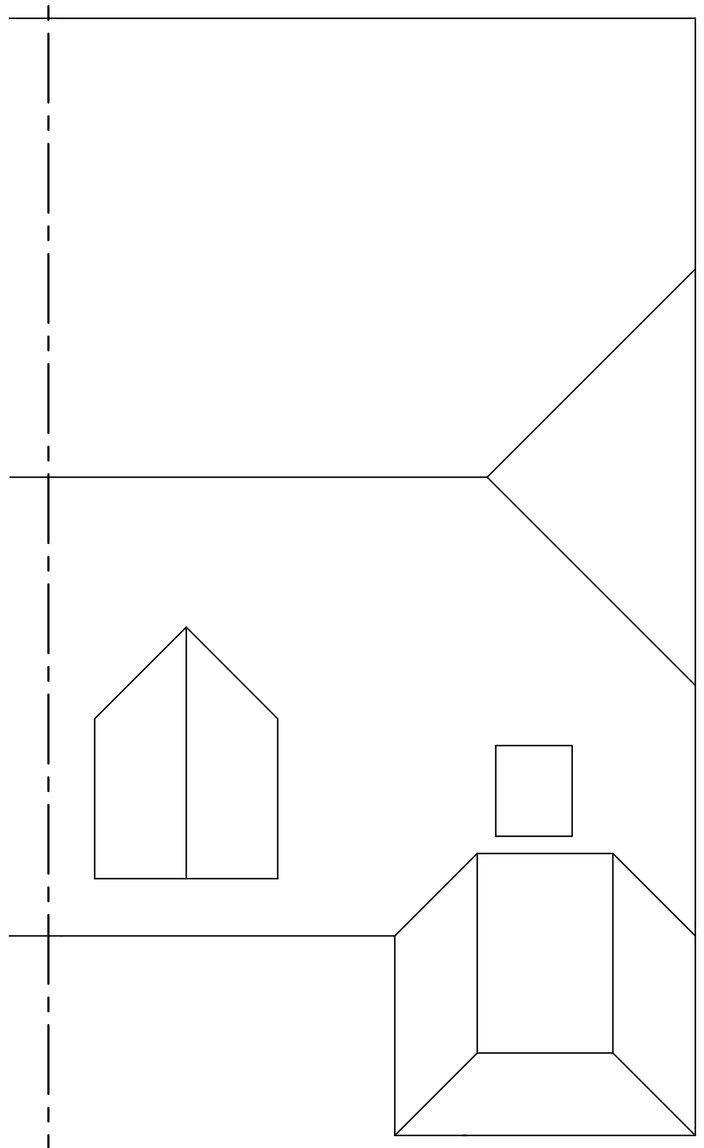

Proposed Roof Plan



SCALE 1:50

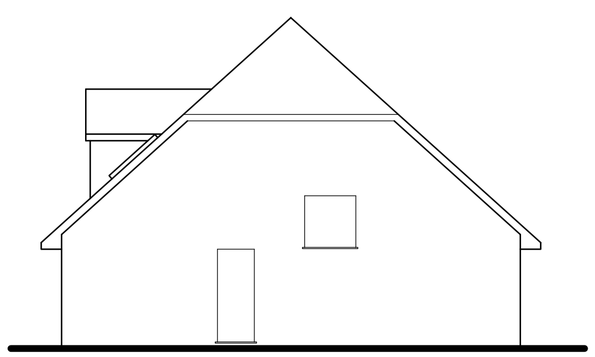

Existing Side (East) Elevation

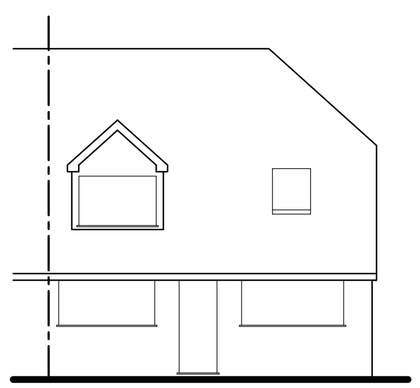

Existing Front (South) Elevation

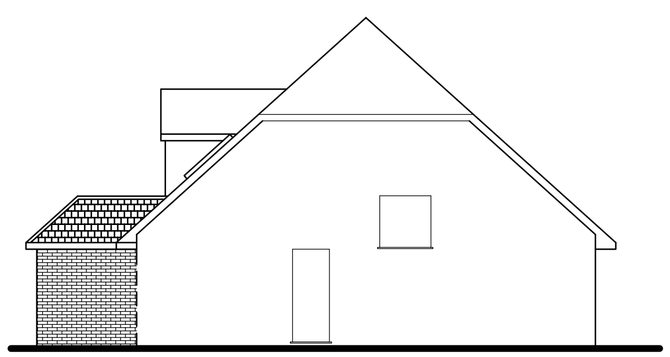

Proposed Side (East) Elevation



SCALE 1:100

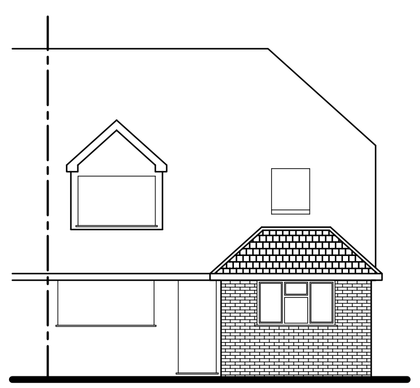

Proposed Front (South) Elevation

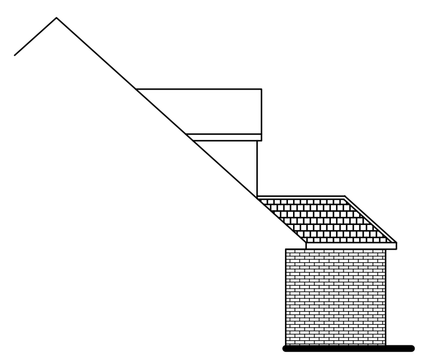

Proposed Side (West) Elevation

Tony Rogers
Building Consultants
Address: 40 Dawn Crescent, Upper Beeding
West Sussex, BN44 3WH
Telephone: 01903 815225 Fax: 01903 815225

Rev.	Date:	Revision Description:

Client: Mr & Mrs A Evans

Address: 9a Mash Barn Lane
Lancing
West Sussex
BN15 9EE

Project: Proposed single storey front extension

Scale: 1:50 1:100
Paper Size A1

Date: June 2017

Drawing No: 17/1244/01

Drawn By: AWR

Revision: