
Location PLAN 1:1250

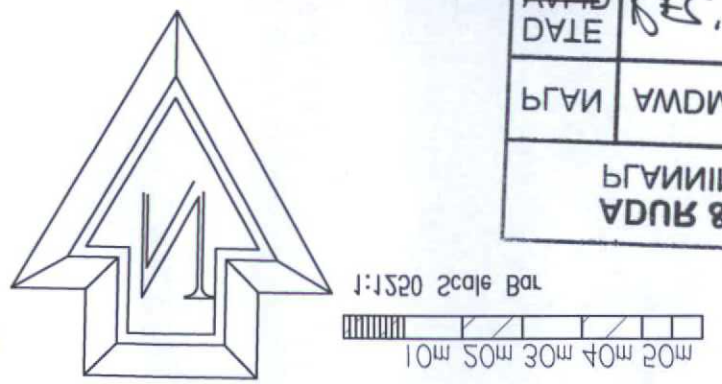

~~AMEND~~ DATE	Rec'd 01.15.12
PLAN	AMDM 1935/12
PLANNING SERVICES ADUR & WORTHING	

Note: All dimensions to be checked on site.

Client:	
Scale: 1:200, 1:1250 @ A3 paper size	
Date:	Drawn: BLW
Dwg. No. 02	Rev'n

Project:
Proposed works at:
14 Vinery Close
Shoreham Beach

Title:
BLOCK & Location PLAN

BLW
Architectural & Planning Services
15 West Street
Shoreham By Sea
West Sussex
BN43 5WE
01273 441009
07828888707
e-mail: penw@plmarchitectural.co.uk
website: plmarchitectural.co.uk

Copyright of:

BLOCK PLAN 1:200



AMENDMENT