
~~Window A - 1a lounge~~
~~Window B - 1a lounge~~
~~Window C - 1a landing~~
~~Window D - 1a kitchen~~
~~Window E - 1a bathroom~~
~~Window F - 1a bedroom~~
Front door 1a - Endurance Ben Nevis black composite with obscure glass panel over

NOTE:
~~Windows C and D show glass, masonry cills and surround detailing shaded in grey for clarity/reference purposes only.~~
~~All masonry detailing to remain in place and in existing colour of white~~

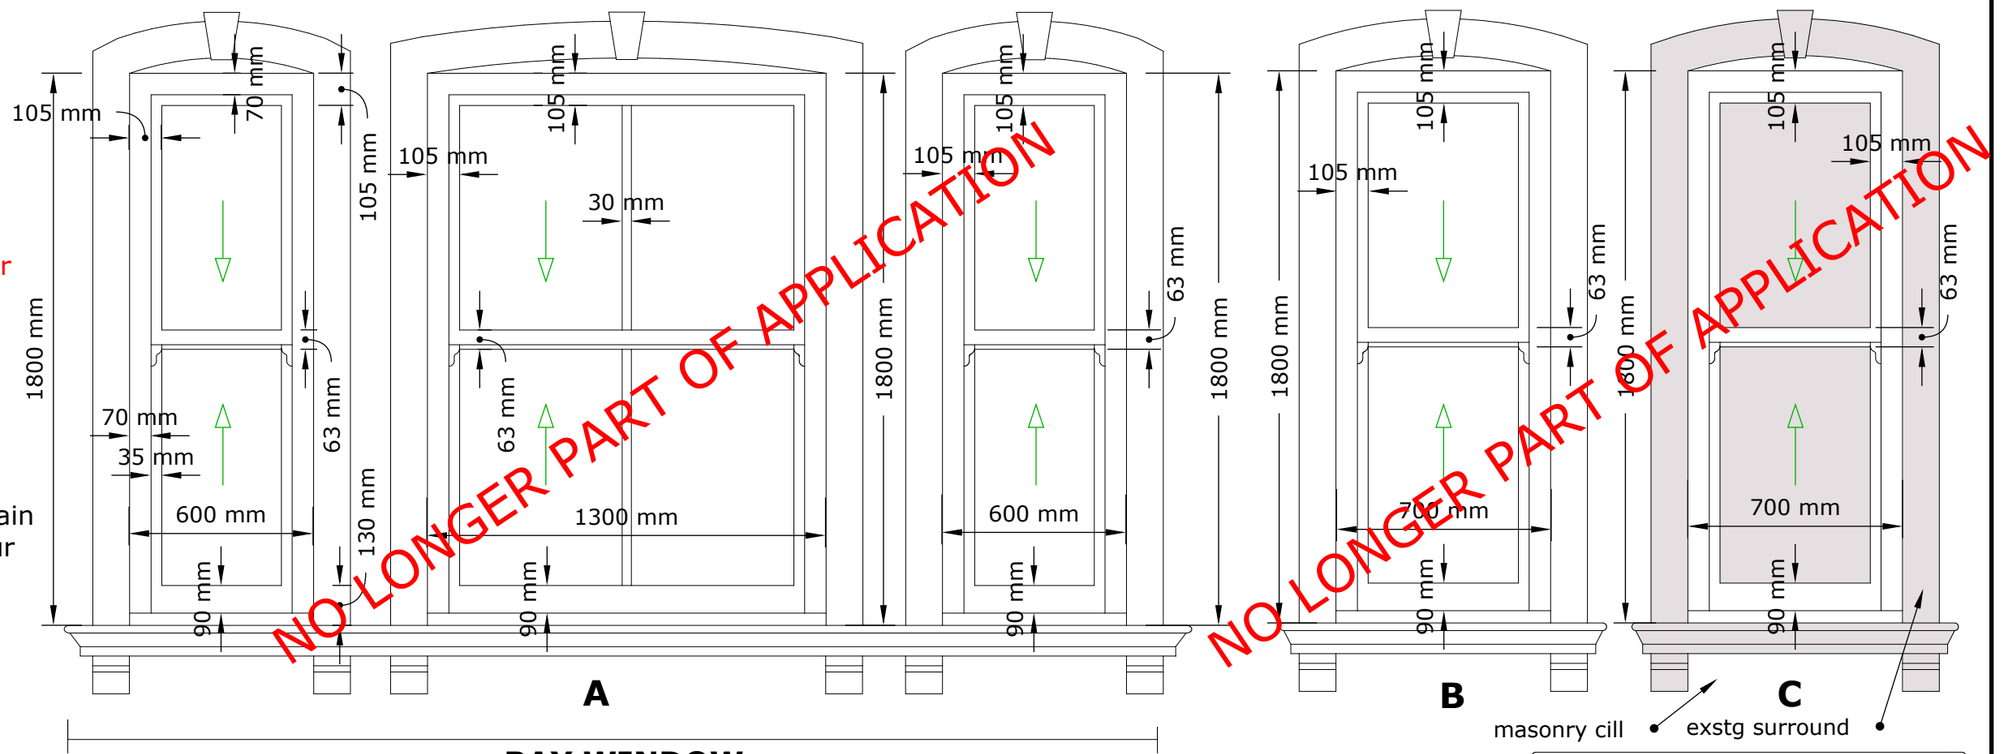

NO LONGER PART OF APPLICATION

BAY WINDOW

Opening shown in green

Front door
Chrome slam lock operation with internal thumb turn, urn style door knocker, chrome letter plate and low threshold

deadspace DESIGNS

REPLACEMENT WINDOW APPLICATION:

1a and 1b Brunswick Road,
Worthing,
West Sussex,
BN11 3NG

DRWG No: DS/BRUNSWICK/05/REV 2
TITLE: Window details flat 1a - PROPOSED
DATE: 02/06/2025

PRINT AT A3

0 500 1000
scale bar 1:20 @ A3

APPLICATION NOW REFERS TO FRONT DOOR ONLY